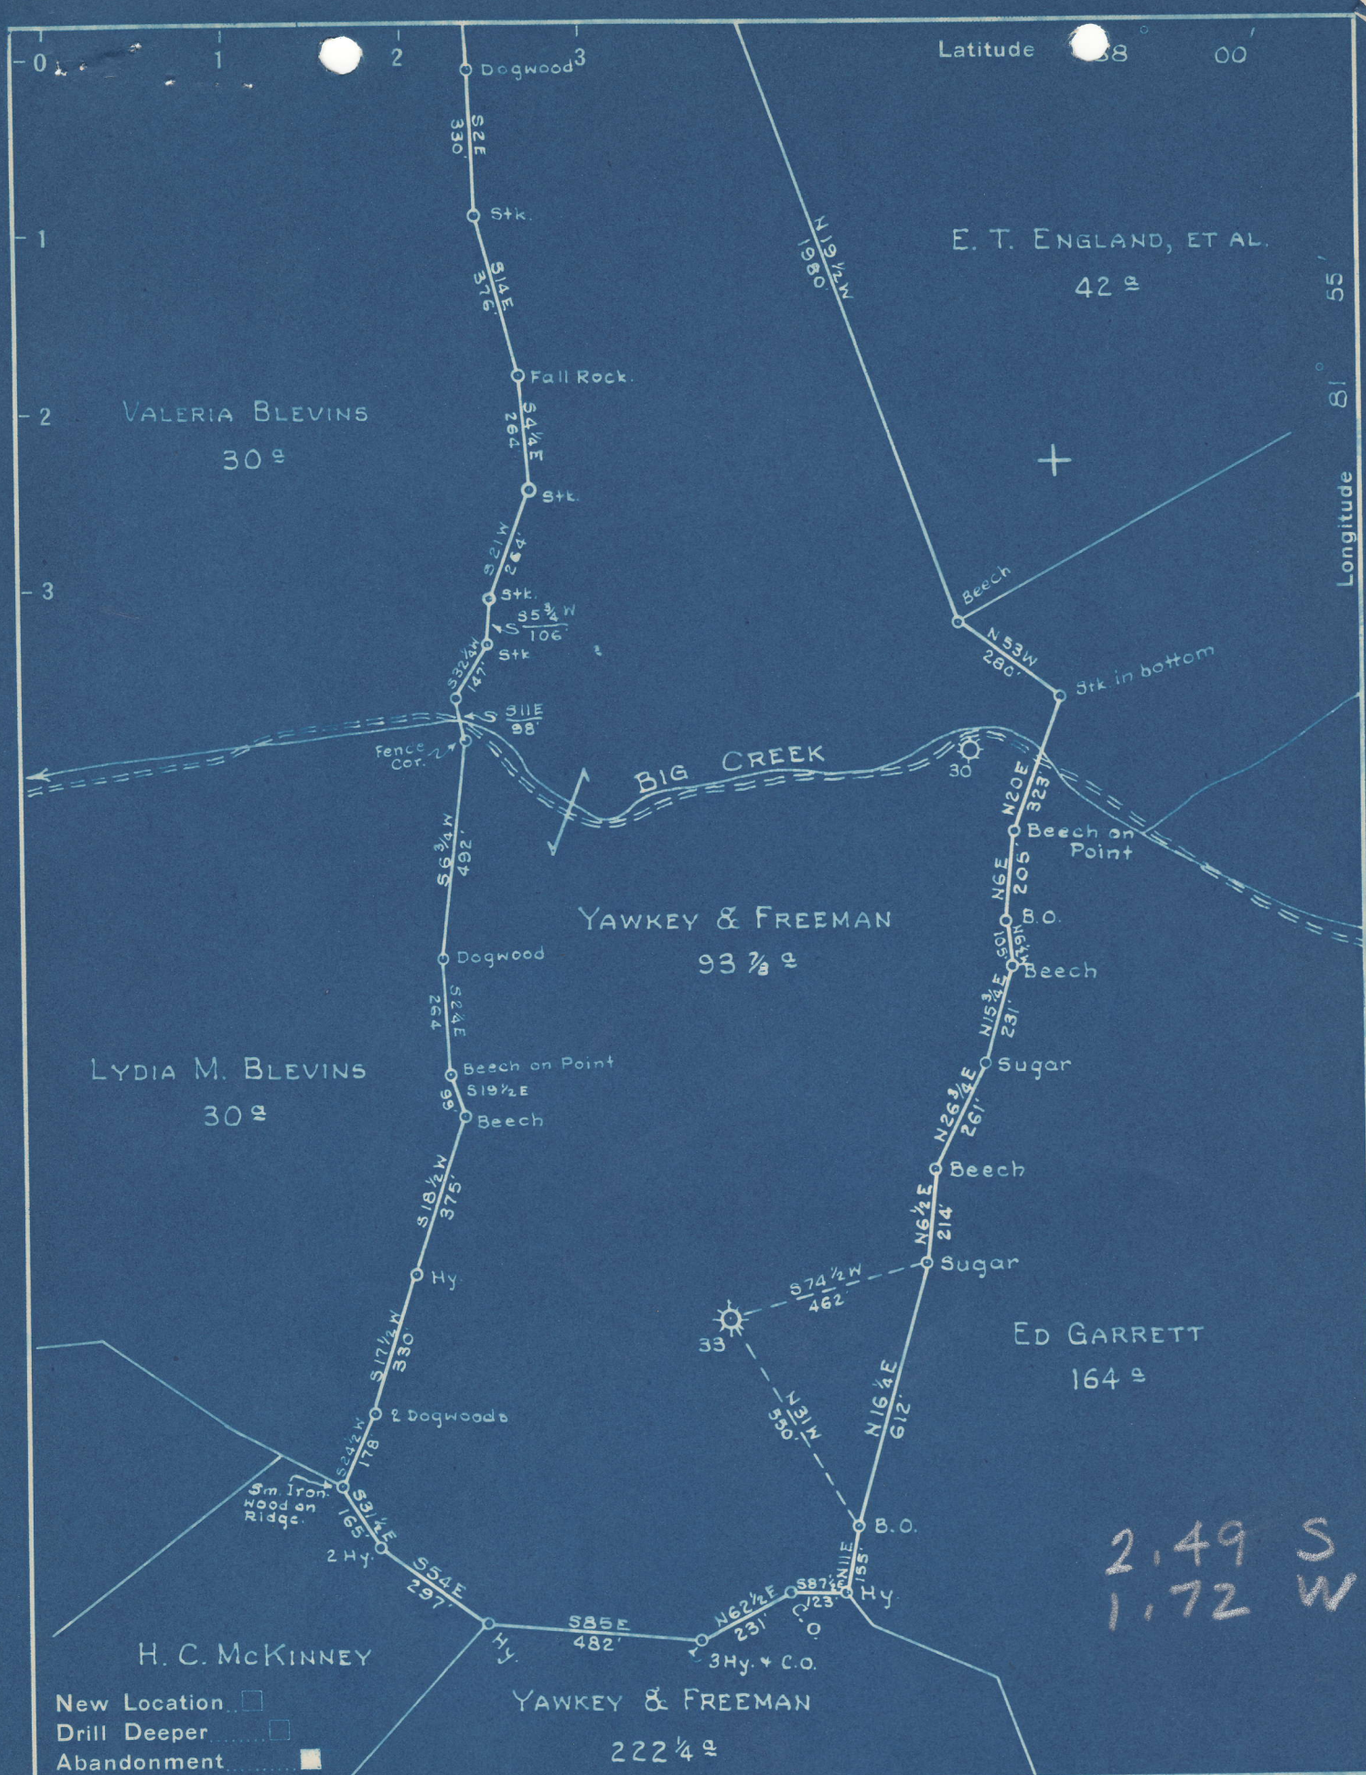

Company W. VA. PIPE PROJECT

Address P. O. BOX 2452, TULSA, OKLA.

Farm YAWKEY & FREEMAN

Tract _____ Acres 93 ⅞ Lease No. _____

Well (Farm) No. 33 Serial No. F-6533

Elevation (Spirit Level) 1103

Quadrangle LOGAN

County LOGAN District CHAPMANVILLE

Engineer PAUL E. JOACHIM

Engineer's Registration No. 669

File No. 44-31 Drawing No. _____

Date JUNE 18, 1949 Scale 1" = 400'

"IMPERIAL" TRACING CLOTH
K & E CO., N. Y.

NW

STATE OF WEST VIRGINIA
DEPARTMENT OF MINES
OIL AND GAS DIVISION
CHARLESTON

WELL LOCATION MAP

FILE NO. LOG-24-A

+ Denotes location of well on United States Topographic Maps, scale 1 to 62,500, latitude and longitude lines being represented by border lines as shown.

— Denotes one inch spaces on border line of original tracing.

OG-10

71

STATE OF WEST VIRGINIA
DEPARTMENT OF MINES
OIL AND GAS DIVISION

WELL RECORD

Permit No. 24-A

Oil or Gas Well Gas (KIND)

Company West Virginia Pipe Project
Address Box 2452, Tulsa, Oklahoma
Farm Yawkey & Freeman Acres 93-7/8
Location (waters)
Well No. 33 Elev. 1103
District Chapmanville County Logan
The surface of tract is owned in fee by
Address
Mineral rights are owned by
Address
Drilling commenced
Drilling completed April 20, 1929
Date Shot From To
With Acid treatment 5-22-36, 1608 Gal. HCL acid in Big Lime
Open Flow /10ths Water in Inch
/10ths Merc. in Inch
Volume Cu. Ft.
Rock Pressure lbs. hrs.
Oil bbls., 1st 24 hrs.
Fresh water feet feet
Salt water feet feet

Casing and Tubing	Used in Drilling	Left in Well	Packers
Size			
16			Kind of Packer Gas Anchor
13			
10		173	Size of 3 x 7 x 16
8¼		1002	
6⅝		1392	Depth set 1407
5 3/16			
3		1545	Perf. top
2			Perf. bottom
Liners Used			Perf. top
			Perf. bottom

CASING CEMENTED SIZE No. Ft. Date

COAL WAS ENCOUNTERED AT FEET INCHES
FEET INCHES FEET INCHES
FEET INCHES FEET INCHES

Formation	Color	Hard or Soft	Top	Bottom	Oil, Gas or Water	Depth Found	Remarks
Soil			0	170			
Slate & Shells			170	410			
1st Salt Sand			410	615			
Slate			615	775			
Lime			775	790			
Slate			790	795			
Sand			795	860			
Slate			860	863			
Sand			863	925			
Lime			925	945			
Red Rock			945	950			
Lime & Shells			950	954			
Red Rock			954	985			
Lime			985	995			
Slate			995	1005			
Red Rock			1005	1025			
Lime			1025	1030			
Slate & Shells			1030	1050			
Lime			1050	1065			
Red Rock			1065	1075			
Slate Shells			1075	1120			
Sand			1120	1150			
Gas			1138	1144			
Stray Sand			1150	1162			
Sand			1162	1170			
Slate & Shells			1170	1275			
Maxon			1290	1303			
Little Lime			1303	1353			
Slate Pencil			1353	1357			
Big Lime			1357	1540			
B ig Injun			1540	1545			

C

SEP 1949 WEST VIRGINIA DEPARTMENT OF MINES

JAN 20 1950

(Over)

6-6 (246)

Formation	Color	Hard or Soft	Top	Bottom	Oil, Gas or Water	Depth Found	Remarks

Date 9-29-49, 19

APPROVED West Va. Pipe Proj., Owner

By Ben Novak

By B.N. (Title)

MATHEWS PRINTING AND LITHOGRAPHING CO
CHARLESTON W VA