FORM WW-6

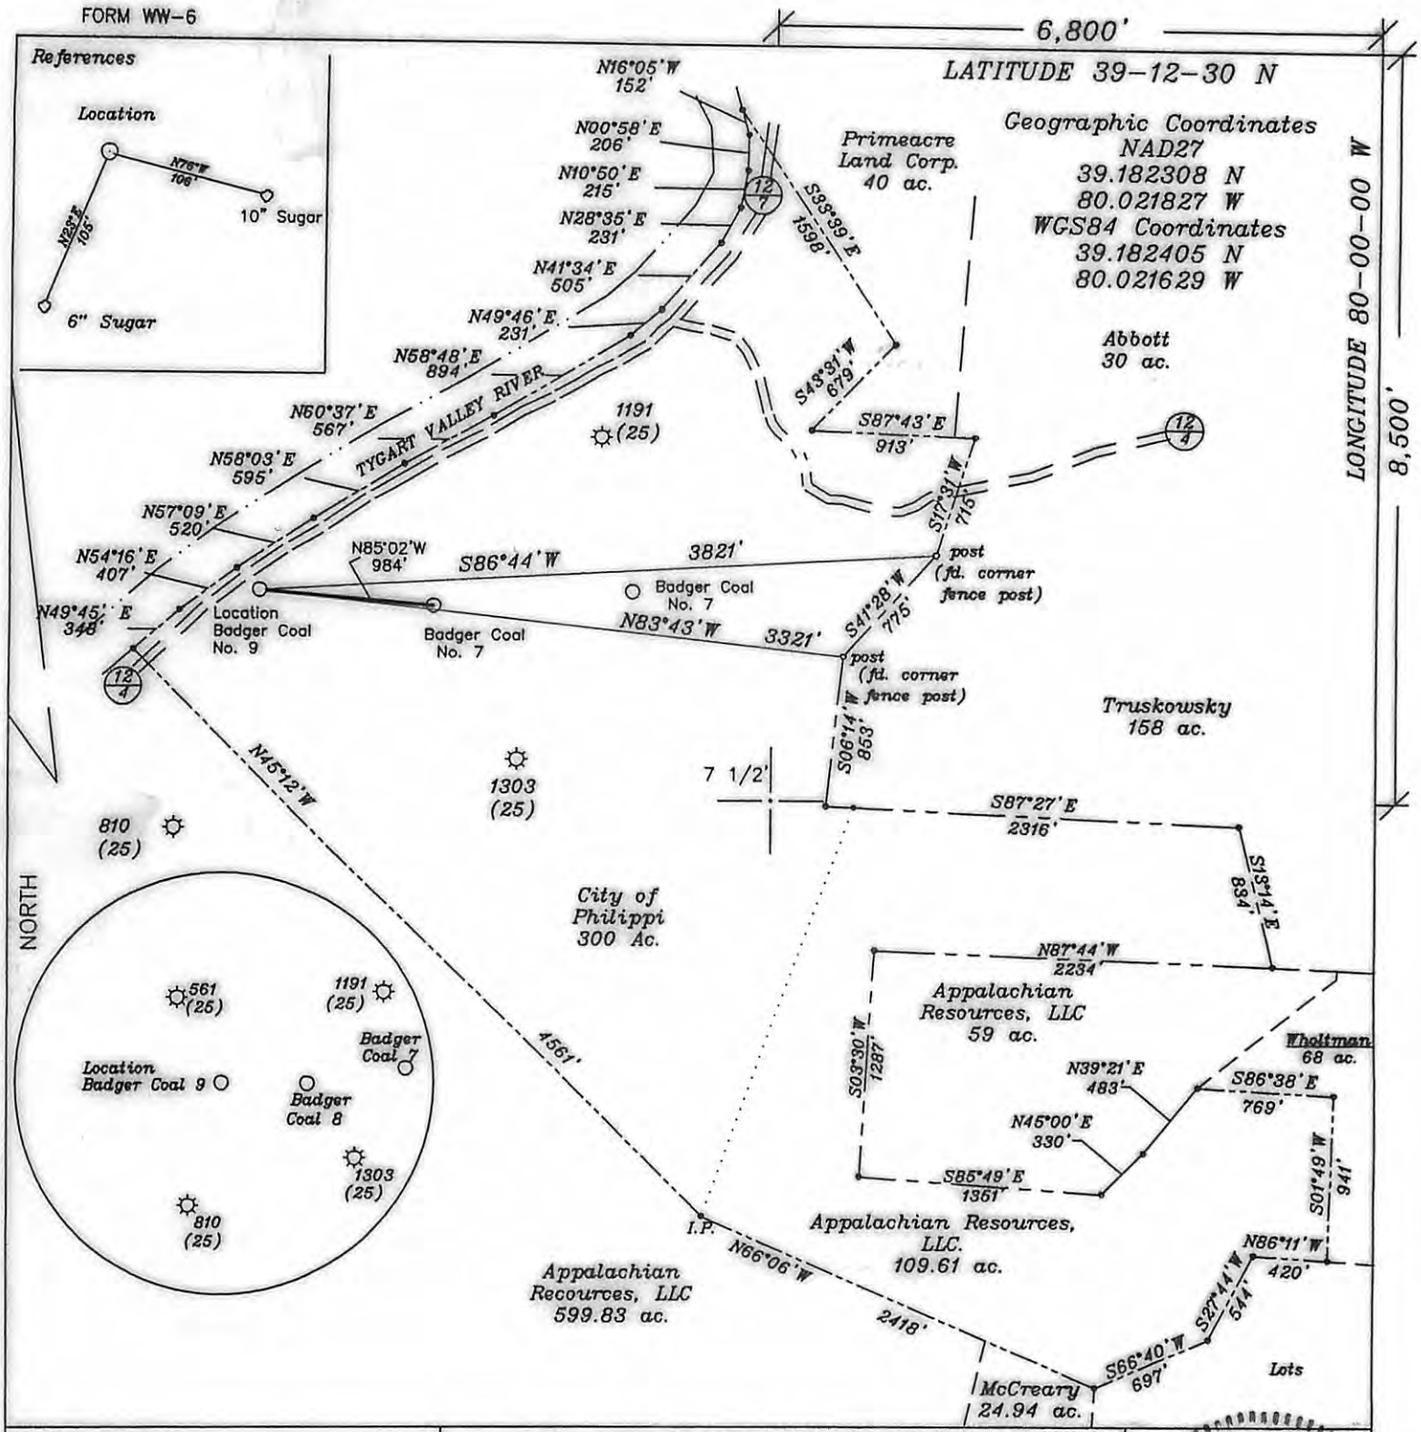

FILE NO.
DRAWING NO. 1
SCALE 1" = 1000'
MINIMUM DEGREE OF ACCURACY 1 in 200
PROVEN SOURCE OF ELEVATION GPS submeter unit

I THE UNDERSIGNED, HEREBY CERTIFY THAT THIS PLAT IS CORRECT TO THE BEST OF MY KNOWLEDGE AND BELIEF AND SHOWS ALL THE INFORMATION REQUIRED BY LAW AND THE REGULATIONS ISSUED AND PRESCRIBED BY THE DEPARTMENT OF ENERGY.

(SIGNED) David L Jackson

R.P.E. L.L.S. 708

DAVID L. JACKSON LICENSED No. 708 STATE OF WEST VIRGINIA PROFESSIONAL SURVEYOR

STATE OF WEST VIRGINIA
Division of Environmental Protection
OFFICE OF OIL AND GAS

DATE September 29, 2008
OPERATOR'S WELL NO. Badger Coal No.9
API WELL NO. CANCELLED
47 — 001 — 03002
STATE COUNTY PERMIT

WELL TYPE: OIL ___ GAS X LIQUID INJECTION ___ WASTE DISPOSAL ___
(IF "GAS") PRODUCTION X STORAGE ___ DEEP ___ SHALLOW X
LOCATION: ELEVATION 1,300' WATER SHED Tygart Valley River
DISTRICT Philippi COUNTY Barbour
QUADRANGLE Philippi 7 1/2'
SURFACE OWNER City of Philippi ACREAGE 300 ac.
OIL & GAS ROYALTY OWNER Badger Coal Company LEASE ACREAGE 432 ac.
LEASE NO. 77000
PROPOSED WORK: DRILL X CONVERT ___ DRILL DEEPER ___ REDRILL ___ FRACTURE OR STIMULATE ___ PLUG OFF OLD FORMATION ___ PERFORATE NEW FORMATION X OTHER PHYSICAL CHANGE IN WELL (SPECIFY) ___

PLUG AND ABANDON ___ CLEAN OUT AND REPLUG ___
TARGET FORMATION Benson ESTIMATED DEPTH 5,000'
WELL OPERATOR Petroleum Development Corp. DESIGNATED AGENT Alan Smith
ADDRESS 120 Genesis Boulevard Bridgeport, WV 26330 ADDRESS 120 Genesis Boulevard Bridgeport, WV 26330

07/19/2013