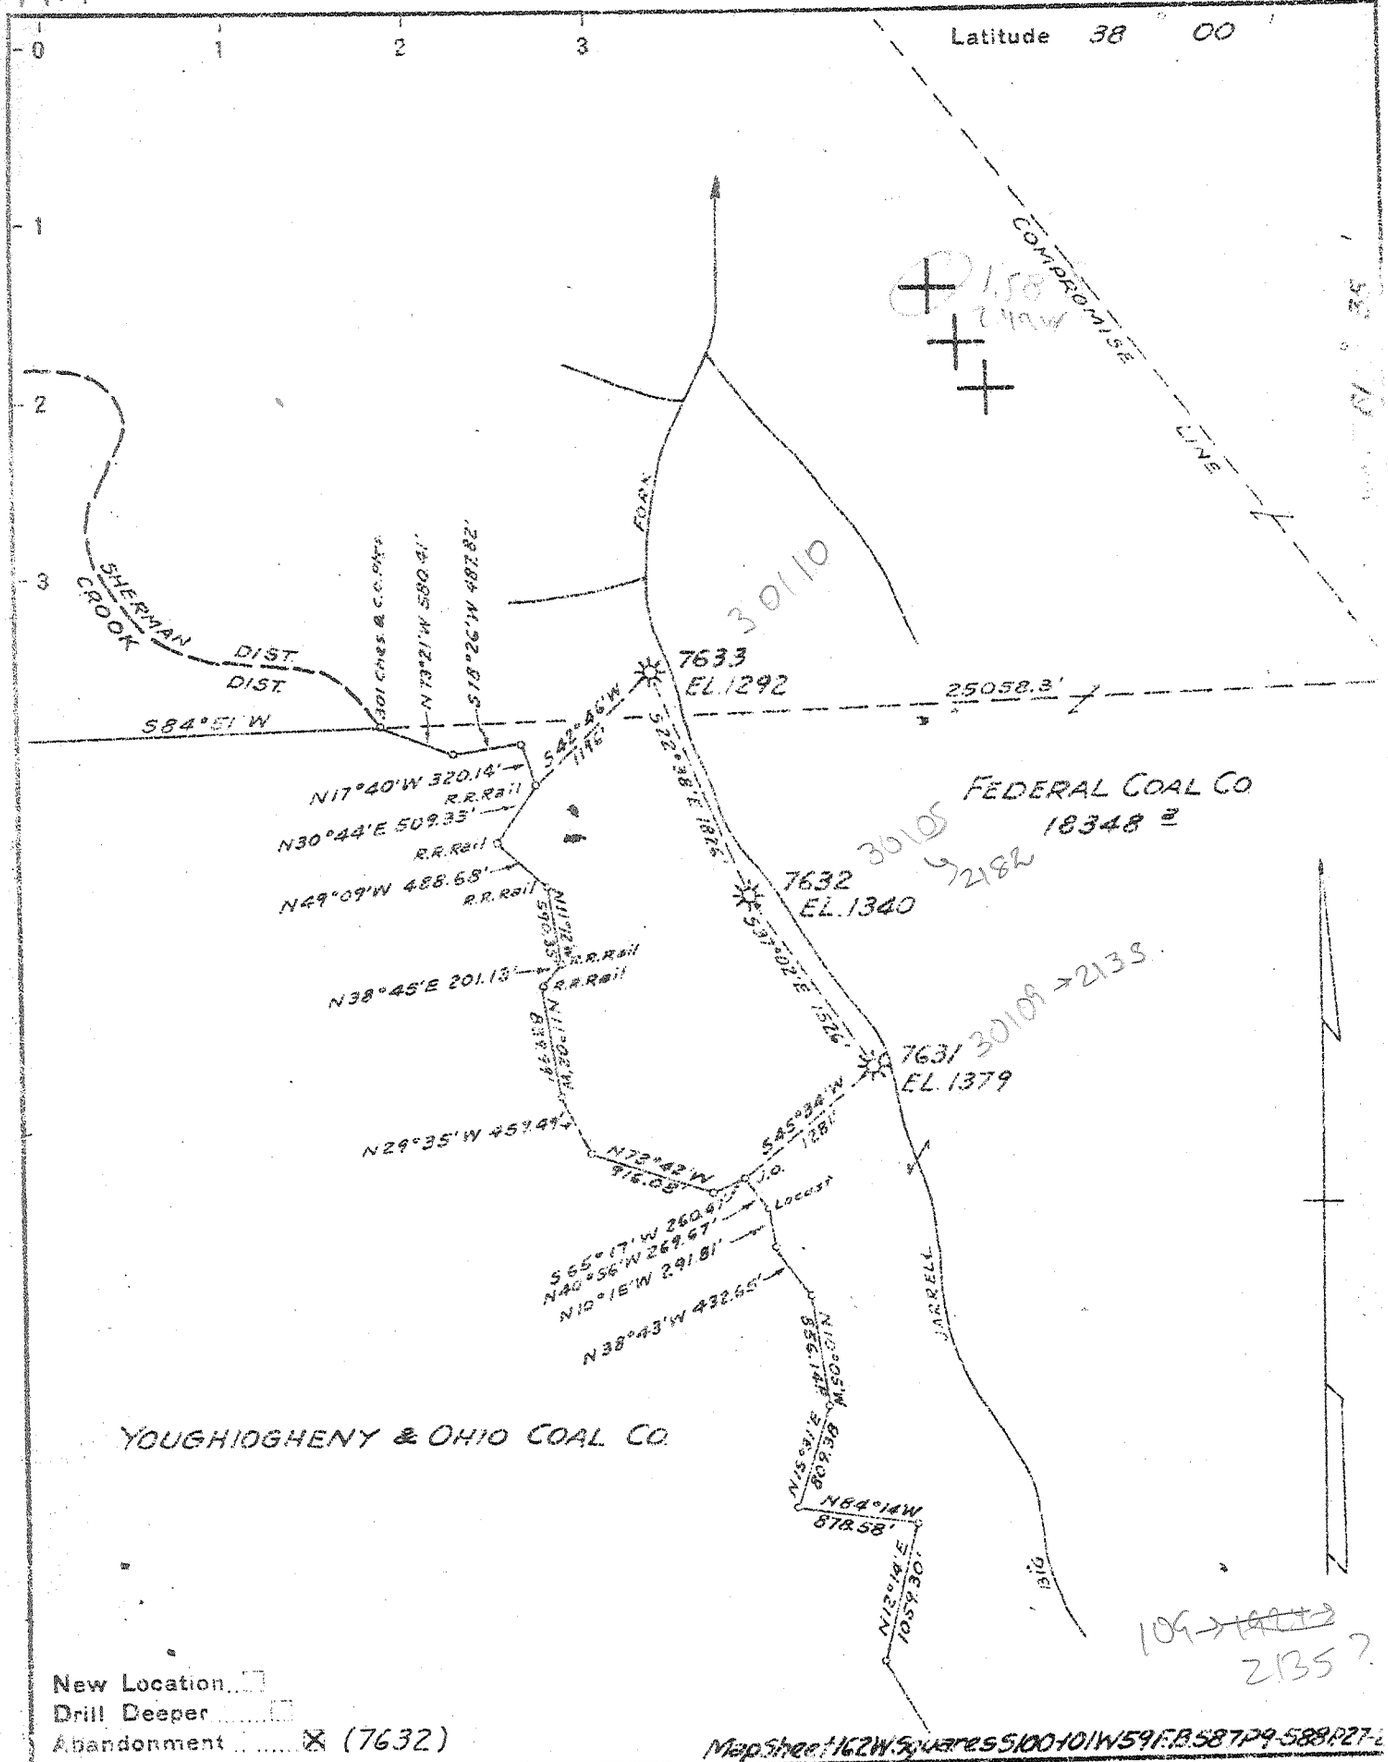

New Location ☐
Drill Deeper ☐
Abandonment ☒ (7632)

Map Sheet 162W Squares S100-101W591 F.B.587 P.9-588 P.27-

Company HOPE NATURAL GAS CO
Address CLARKSBURG, W. VA.
Farm FEDERAL COAL CO.
Tract ____ Acres 18348 Lease No. 46408
Well (Farm) No. ____ Serial No. SEE ABOVE
Elevation (Spirit Level) SEE ABOVE
Quadrangle BALD KNOB
County BOONE District SHERMAN
Engineer W M Bowers
Engineer's Registration No. 900
File No. ____ Drawing No. ____
Date MARCH 9, 1944 Scale 1" = 1320'

STATE OF WEST VIRGINIA
DEPARTMENT OF MINES
OIL AND GAS DIVISION
CHARLESTON

now 2182

WELL LOCATION MAP

FILE NO. Boo-105 L — #7632 (2182)
Boo-109-A — #7631
Boo-110-A — #7633

+ Denotes location of well on United States Topographic Maps, scale 1 to 62,500, latitude and longitude lines being represented by border lines as shown.

— Denotes one inch spaces on border line of original tracing.

IMPERIAL TRACING CLOTH
K & E CO., N. Y.

2