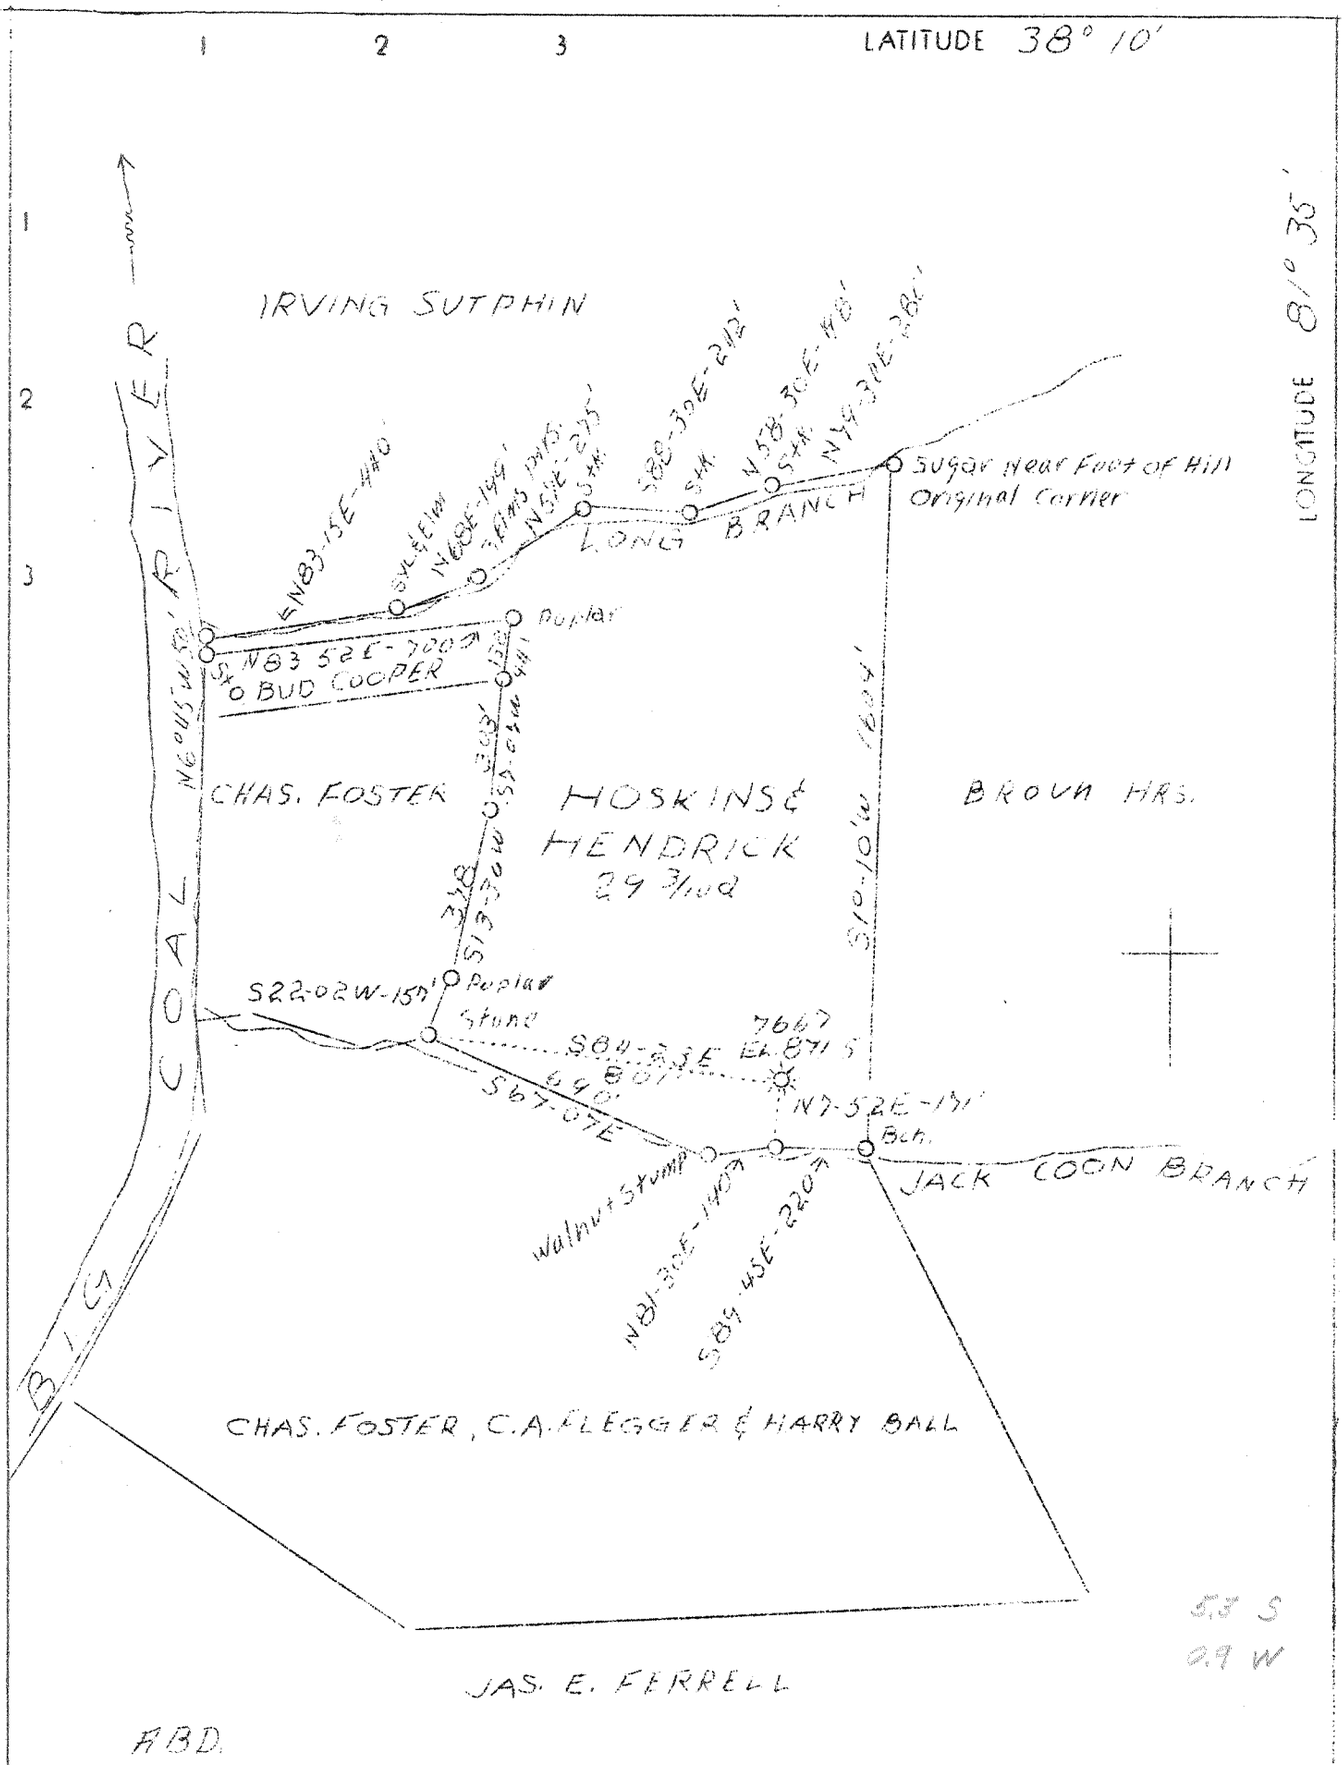

Company Hope Natural Gas Co.	STATE OF WEST VIRGINIA Department of Mines OIL & GAS DIVISION Charleston
Address Clarksburg, W. Va.	
Farm Hoskins & Hendrick	
Tract 1 Acres 29-3/10 Lease #46377	WELL LOCATION MAP
Well (Farm) No. 1 Serial No. 7667	File No. B00-57-A
Elevation (Spriti Level) 871.5	
Quadrangle Peytona	Denotes location of well on U. S. Topographic Maps, scale 1 to 62,500, latitude and longitude lines being represented by border lines as shown.
County Bone District Sherman	
Engineer W. M. Bowers	
Engineer's Registration No. 900	Denotes one inch spaces on border line of original tracing.
File No. Drawing No.	
Date May 20, 1938 Scale 1" = 400'	