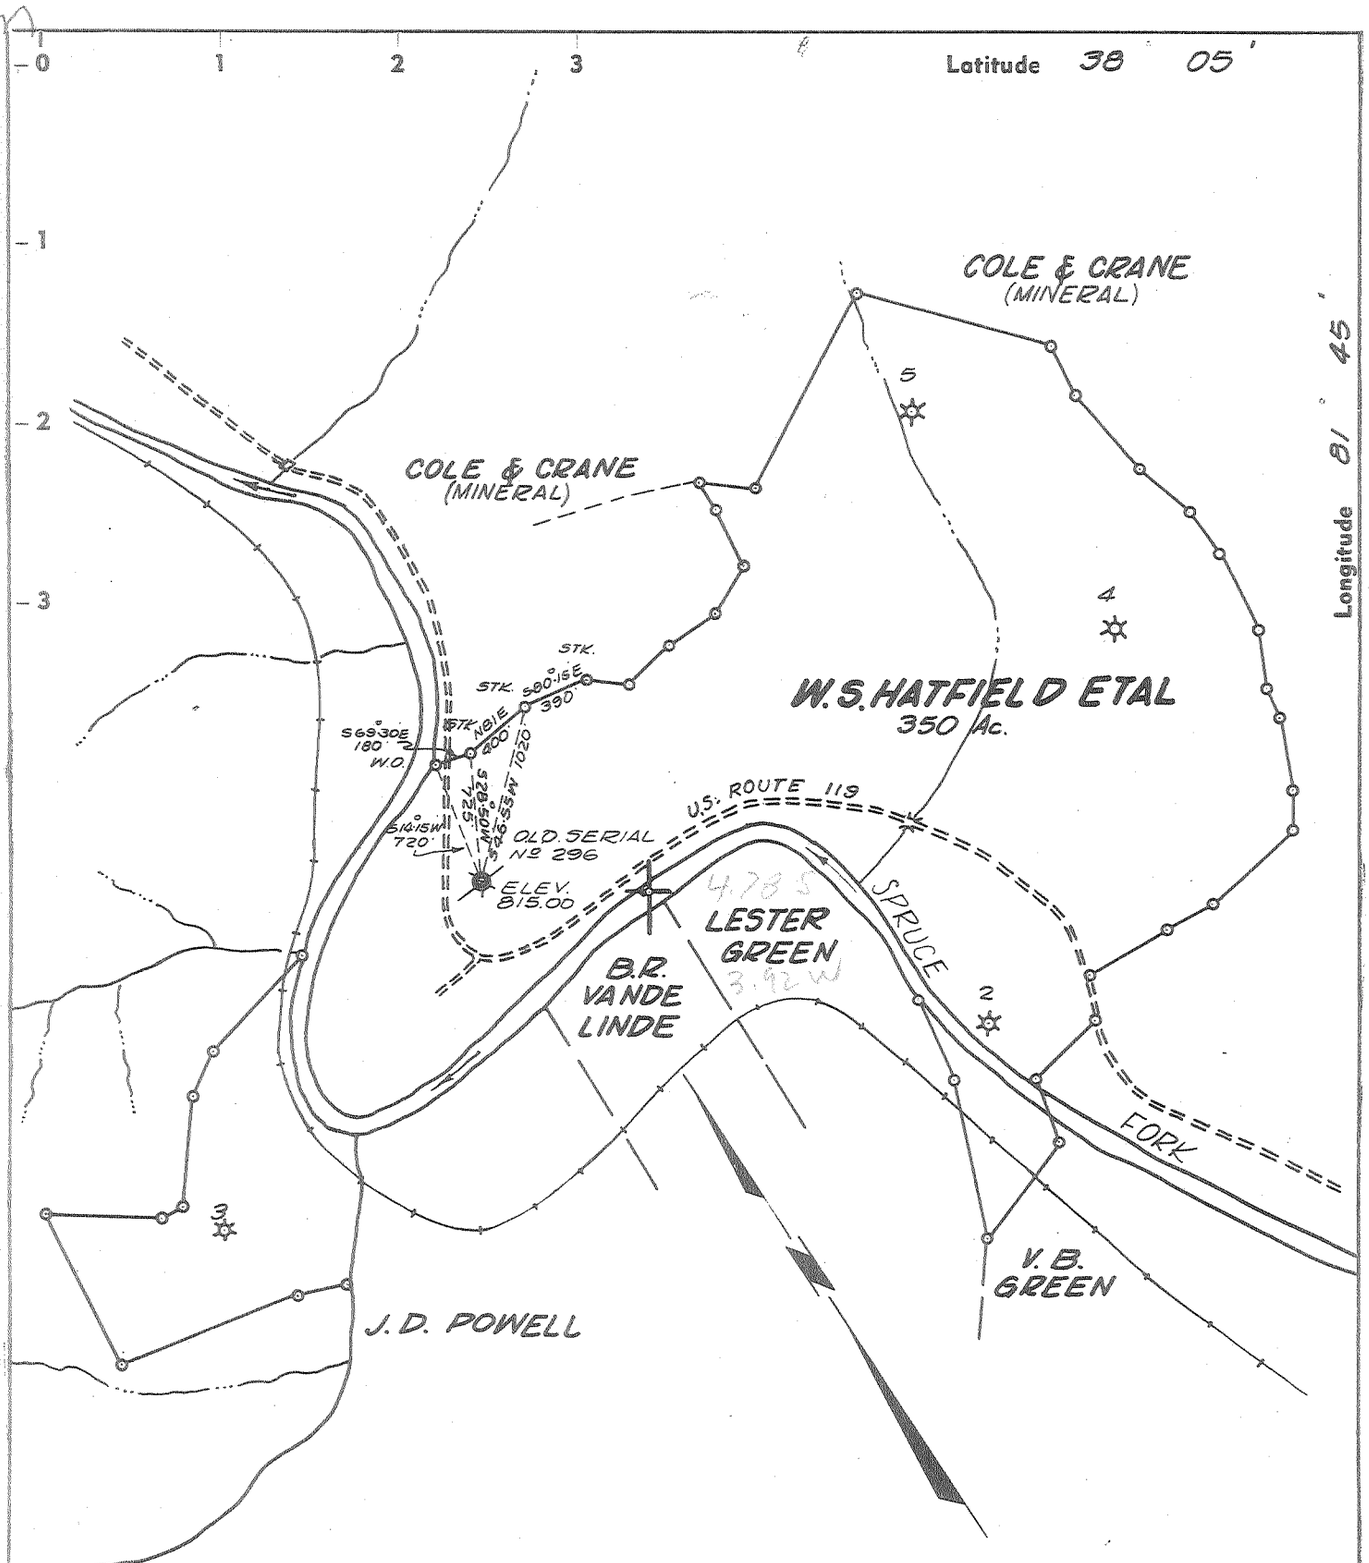

ACCURACY IS WITHIN 1 PART IN 200

ELEVATION MADE FROM O.L.O. CIRCUIT UP SPRUCE FORK

New Location . ☐
Drill Deeper . . . . ☐
Redrill . . . . . ☐
Abandonment . . . . . ■

"I, the undersigned, hereby certify that this map is correct to the best of my knowledge and belief and shows all the information required by paragraph 6 of the rules and regulations of the oil and gas section of the mining laws of West Virginia."

T. S. Flournoy

THIS WELL DRILLED BY OWENS LIBBEY-OWENS GAS DEPT. IN 1927 AND PURCHASED FROM THEM FOR PLUGGING

Company E. J. ELKINS (P&E. PIPE CO)
Address BOX 204 HAMLIN, WEST VA.
Farm W.S. HATFIELD ETAL
O.L.O Nº 828
Tract ____ Acres 350 Lease No. ____
Well (Farm) No. 1 Serial No. O.L.D. Nº 296
Elevation (Spirit Level) 815.00
Quadrangle MADISON - SE
County BOONE District WASHINGTON
Engineer T. S. Flournoy
Engineer's Registration No. 269
File No. ____ Drawing No. ____
Date JUNE 9, 1965 Scale 1" = 1000 FT.

STATE OF WEST VIRGINIA
DEPARTMENT OF MINES
OIL AND GAS DIVISION
CHARLESTON

WELL LOCATION MAP

FILE NO. Boo-426-A

+ Denotes location of well on United States Topographic Maps, scale 1 to 62,500, latitude and longitude lines being represented by border lines as shown.

— Denotes one inch spaces on border line of original tracing.

ALLEN BLUEPRINT & SUPPLY CO