LATITUDE 38° 50'

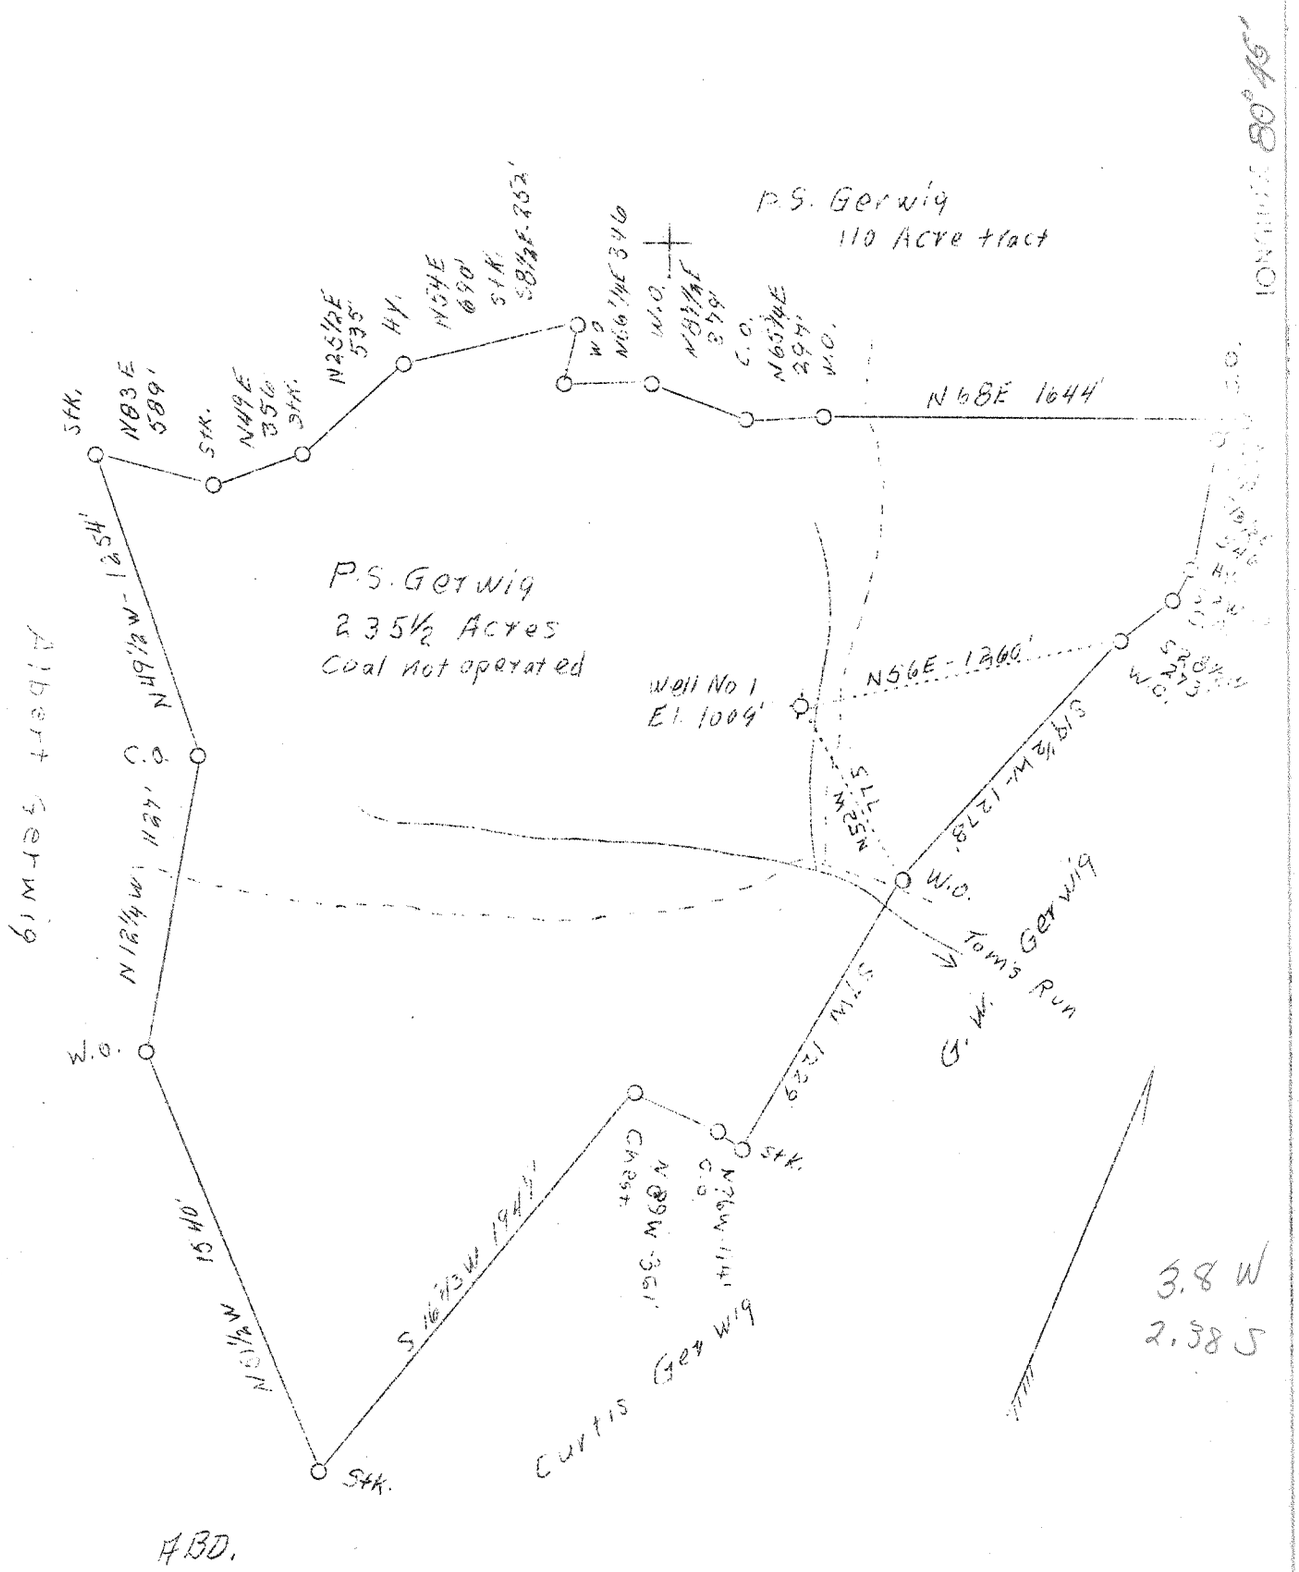

Company	D. H. Stevenson & others
Address	Clendenin, W. Va.
Farm	P. S. Gerwig
Acres	345-1/2 - 2 tracts
Well (Farm) No.	One
Elevation (SP)	1009
Quadrangle	Glenville S.E.
County	Braxton
District	Otter
Engineer	C. O. Gerwig
Eng. Reg. No.	811
Date	Sept. 28, 1938
Scale	1" - 700'

STATE OF WEST VIRGINIA
Department of Mines
OIL & GAS DIVISION
Charleston

WELL LOCATION MAP

File No. Brax-27-A

x Denotes location of well on U. S. Topographic Maps, scale 1 to 62,500, latitude and longitude lines being represented by border lines as shown.

- Denotes one inch spaces on border line of original tracing.