40°15'00"

Latitude

80°37'30"

Longitude

2.53s
.55w

Topo Location

7.5' Loc. _____ 15' Loc. _____
(calc.)

Company J D Owens

Farm G H & Emma Agnew #4

15' Quad _____
(sec.)

7.5' Quad Tiltonsville

District Buffalo

WELL LOCATION PLAT

County 009 Permit 3005S

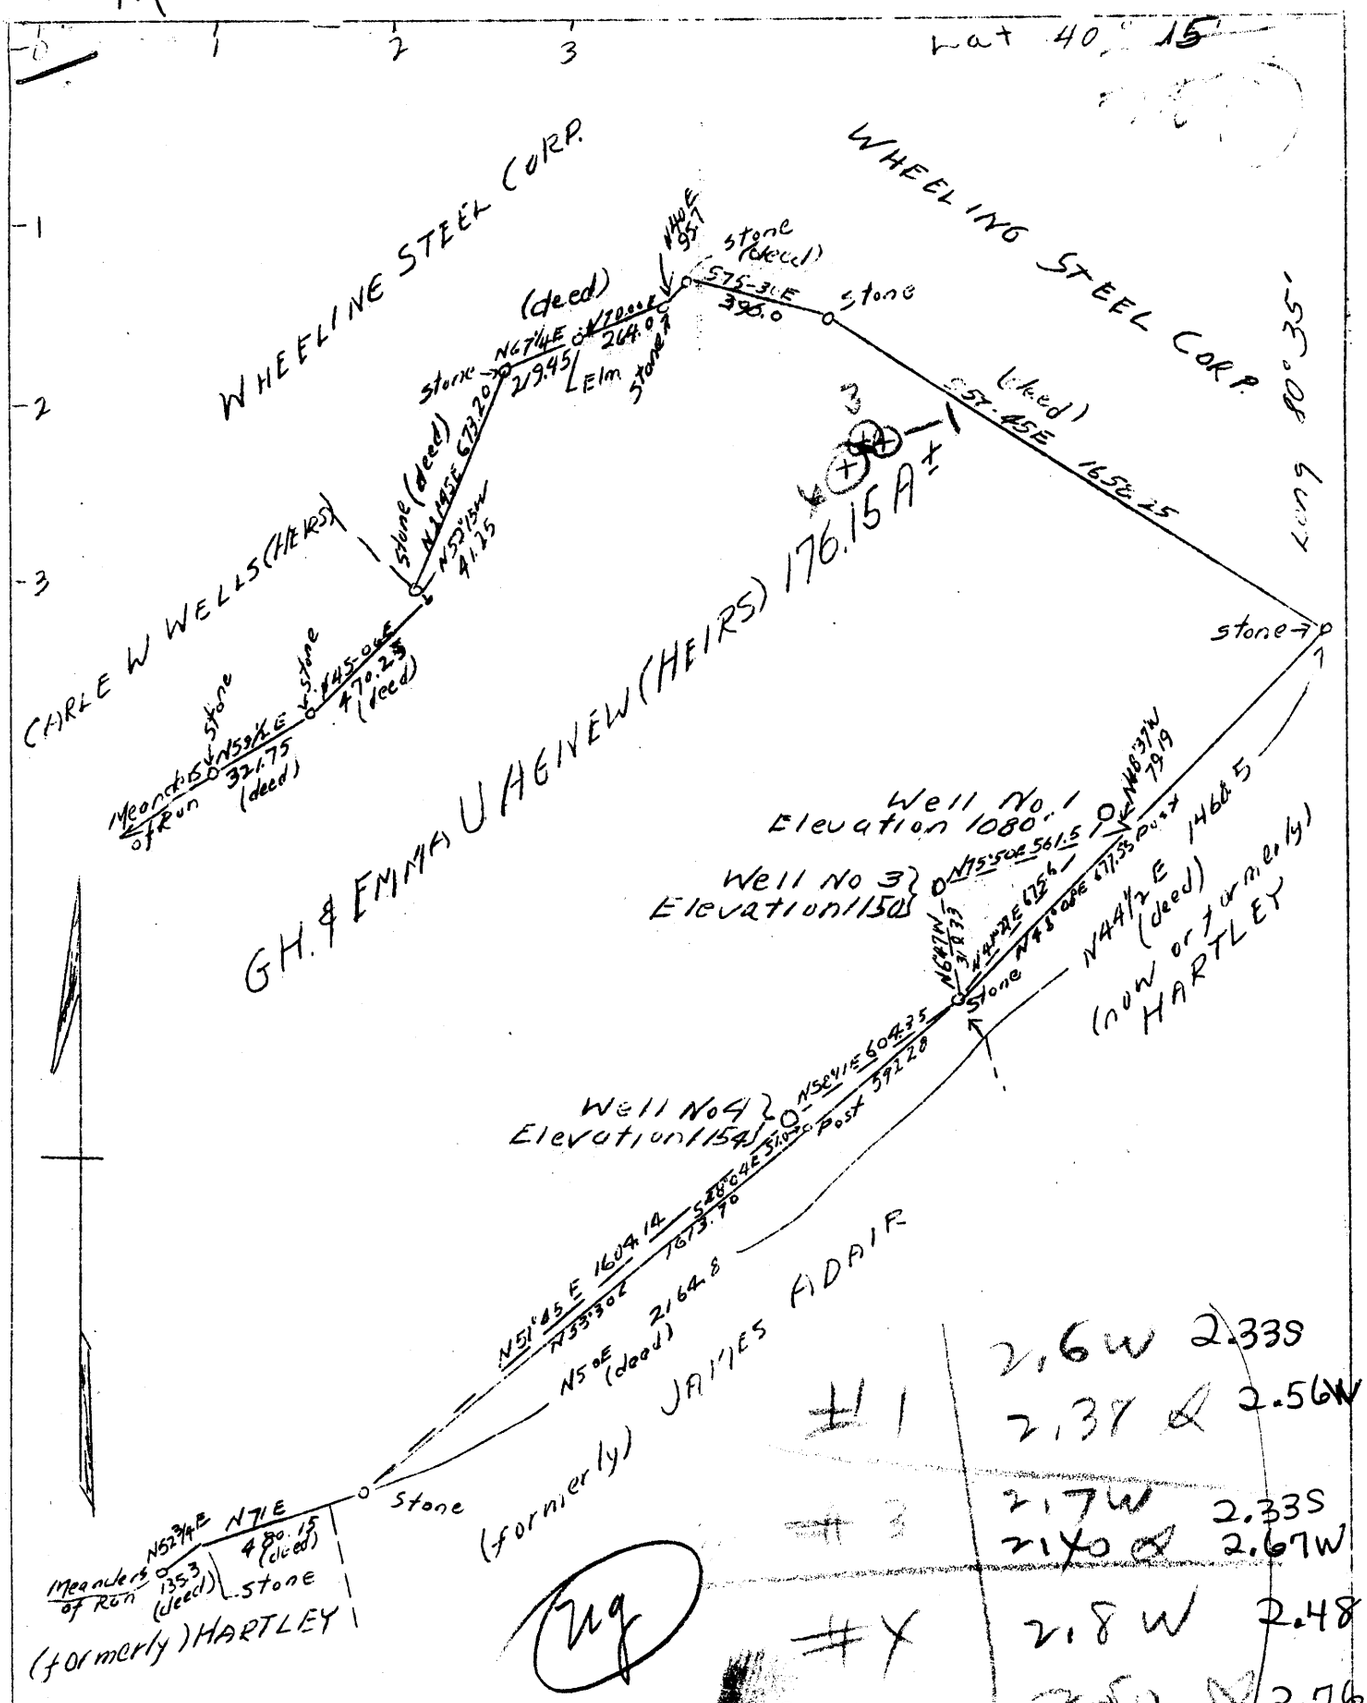

NOV 1 1946

ABANDONMENT X

COMPANY J. D. OWENS

ADDRESS BRILLIANT OHIO

FARM G.H.& EMMA V. AGNEW (HEIRS)

TRACT ACRES 176.15 LEASE NO.

WELL(FARM) NO. 1-3-4 SERIAL NO.

ELEVATION (S.L.) 1080-1150-1154

QUADRANGLE ~~STEUBENVILLE~~ Wheeling NC

COUNTY BROOKE DIST. BUFFALO

ENGINEER WALTER W. STEGMAN

ENGINEER'S REG. NO. 394

FILE NO. GS.7-P 121 DRAWING NO.

DATE 9/23/46 SCALE 1"=500'

STATE OF WEST VIRGINIA
DEPARTMENT OF MINES
OIL AND GAS DIVISION
CHARLESTON

WELL LOCATION MAP

FILE NO. BRO-53 A +54A +55A

+ DENOTES LOCATION OF WELL ON U.S. TOPOGRAPHIC MAPS, SCALE 1 TO 62,500 LATITUDE AND LONGITUDE LINES BEING REPRESENTED BY BORDER LINES AS SHOWN

- DENOTES ONE INCH SPACES ON BORDER LINE OF ORIGINAL TRACING.

54A

53-A

6-6 (018)

G. H. & EMMA V. AGNEW HRS. No. 1/3/4 — J. D. OWENS — BRO-53-A