Plot ___ Log ___ Card ✓ CSD ___

Latitude 38 25

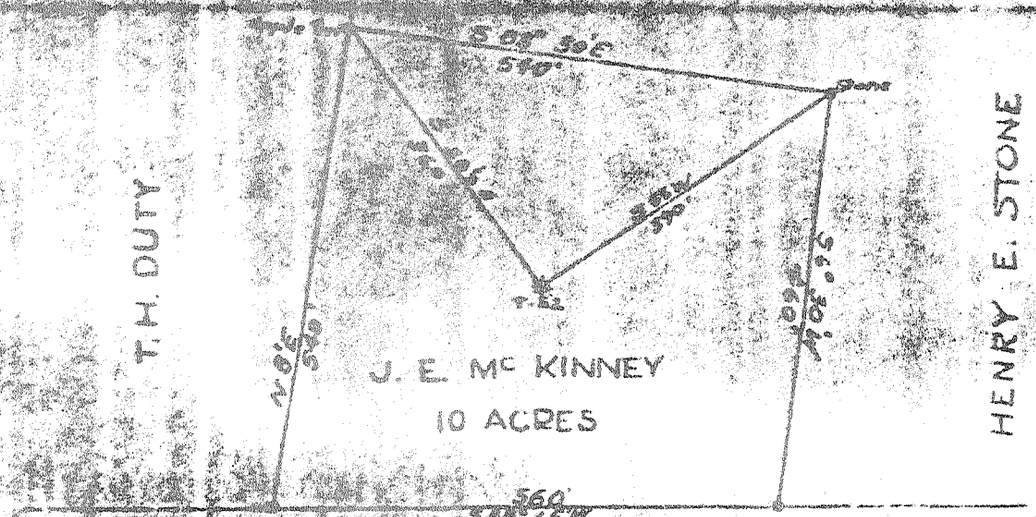

New Location ☐
Drill Deeper ☐
Abandonment ☐

8/16/79 P 47-011-0032-A

Company HAMILTON GAS CORP
Address BOX 2987 CHARLESTON W.VA.
Farm J. E. Mc KINNEY
Tract ___ Acres 10 Lease No. LWC-60
Well (Farm) No. 1 Serial No. P-52
Elevation (Spirit Level) 723'
Quadrangle MILTON
County CABELL District GRANT
Engineer [illegible]
Engineer's Registration No. 302
File No. ___ Drawing No. ___
Date 10-11-43 Scale 1" = 200'

STATE OF WEST VIRGINIA
DEPARTMENT OF MINES
OIL AND GAS DIVISION
CHARLESTON

WELL LOCATION MAP
FILING NO. CAB-32

+ Denotes location of well on United States Topographic Maps, scale 1 to 62,500, latitude and longitude lines being represented by ___ minutes as shown.

Milton (208) SEP 7 1979

— Denotes one inch spacing on border of original tracing.

47-011-0032-A