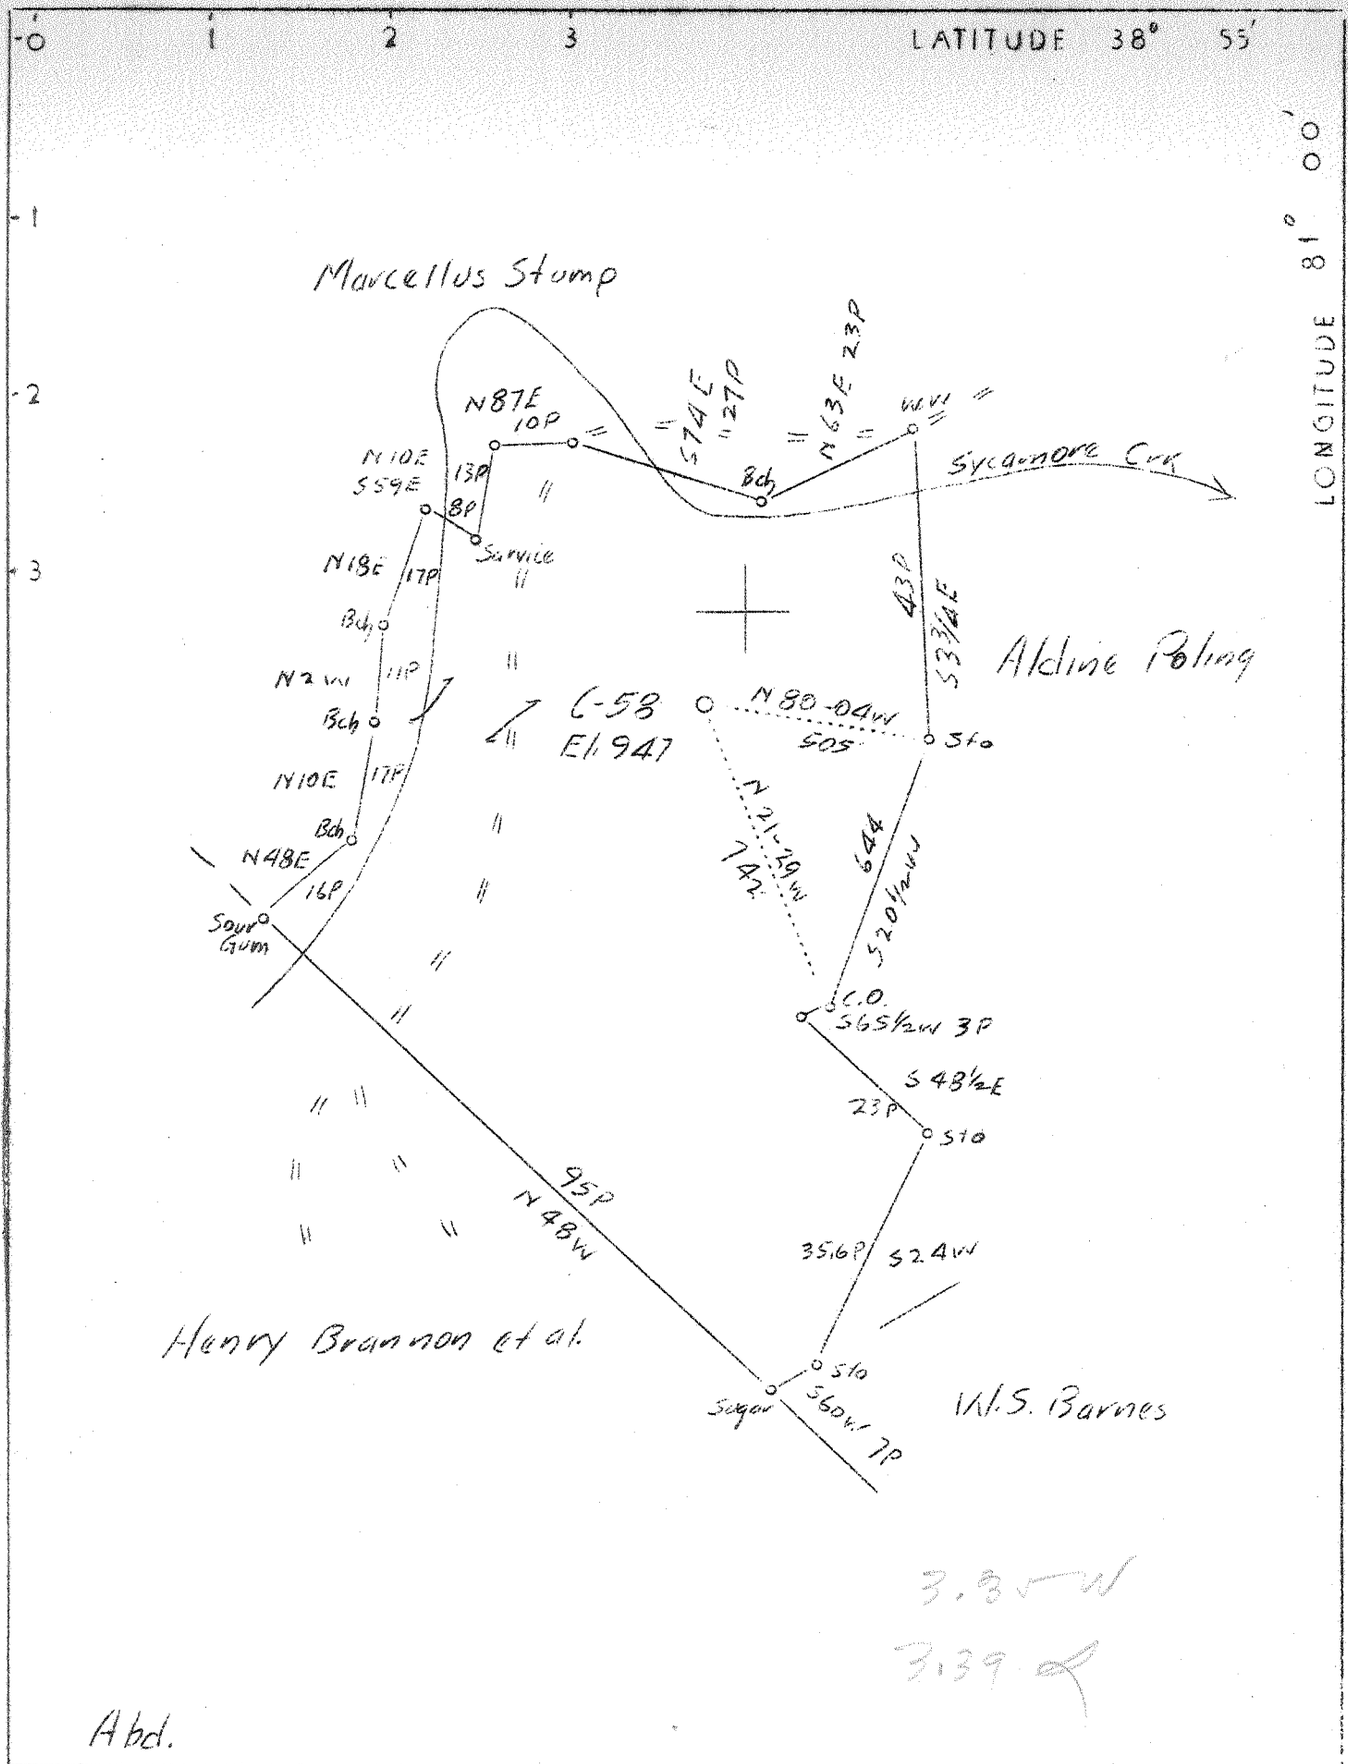

Company Hope Constr. & Ref. Co.
Address Clarksburg, W.Va.
Farm Hanning Poling
Tract Acres 43 Lease No. 19773
Well (Farm) No. 1 Serial No. C-58
Elevation (Spirit Level) 947'
Quadrangle Arnoldsburg
County Calhoun District Sherman
Engineer J.A.Clark
Engineer's Registration No. 744
File No. Drawing No.
Date 12-8-57 Scale 1"-400'

STATE OF WEST VIRGINIA
Department of Mines
OIL AND GAS DIVISION
CHARLESTON

WELL LOCATION MAP

File No. CAL-80A

+ Denotes location of well on United States Topographic Maps, scale 1 to 62,500, latitude and longitude lines being represented by border lines as shown.

— Denotes one inch spaces on border line of original tracing.