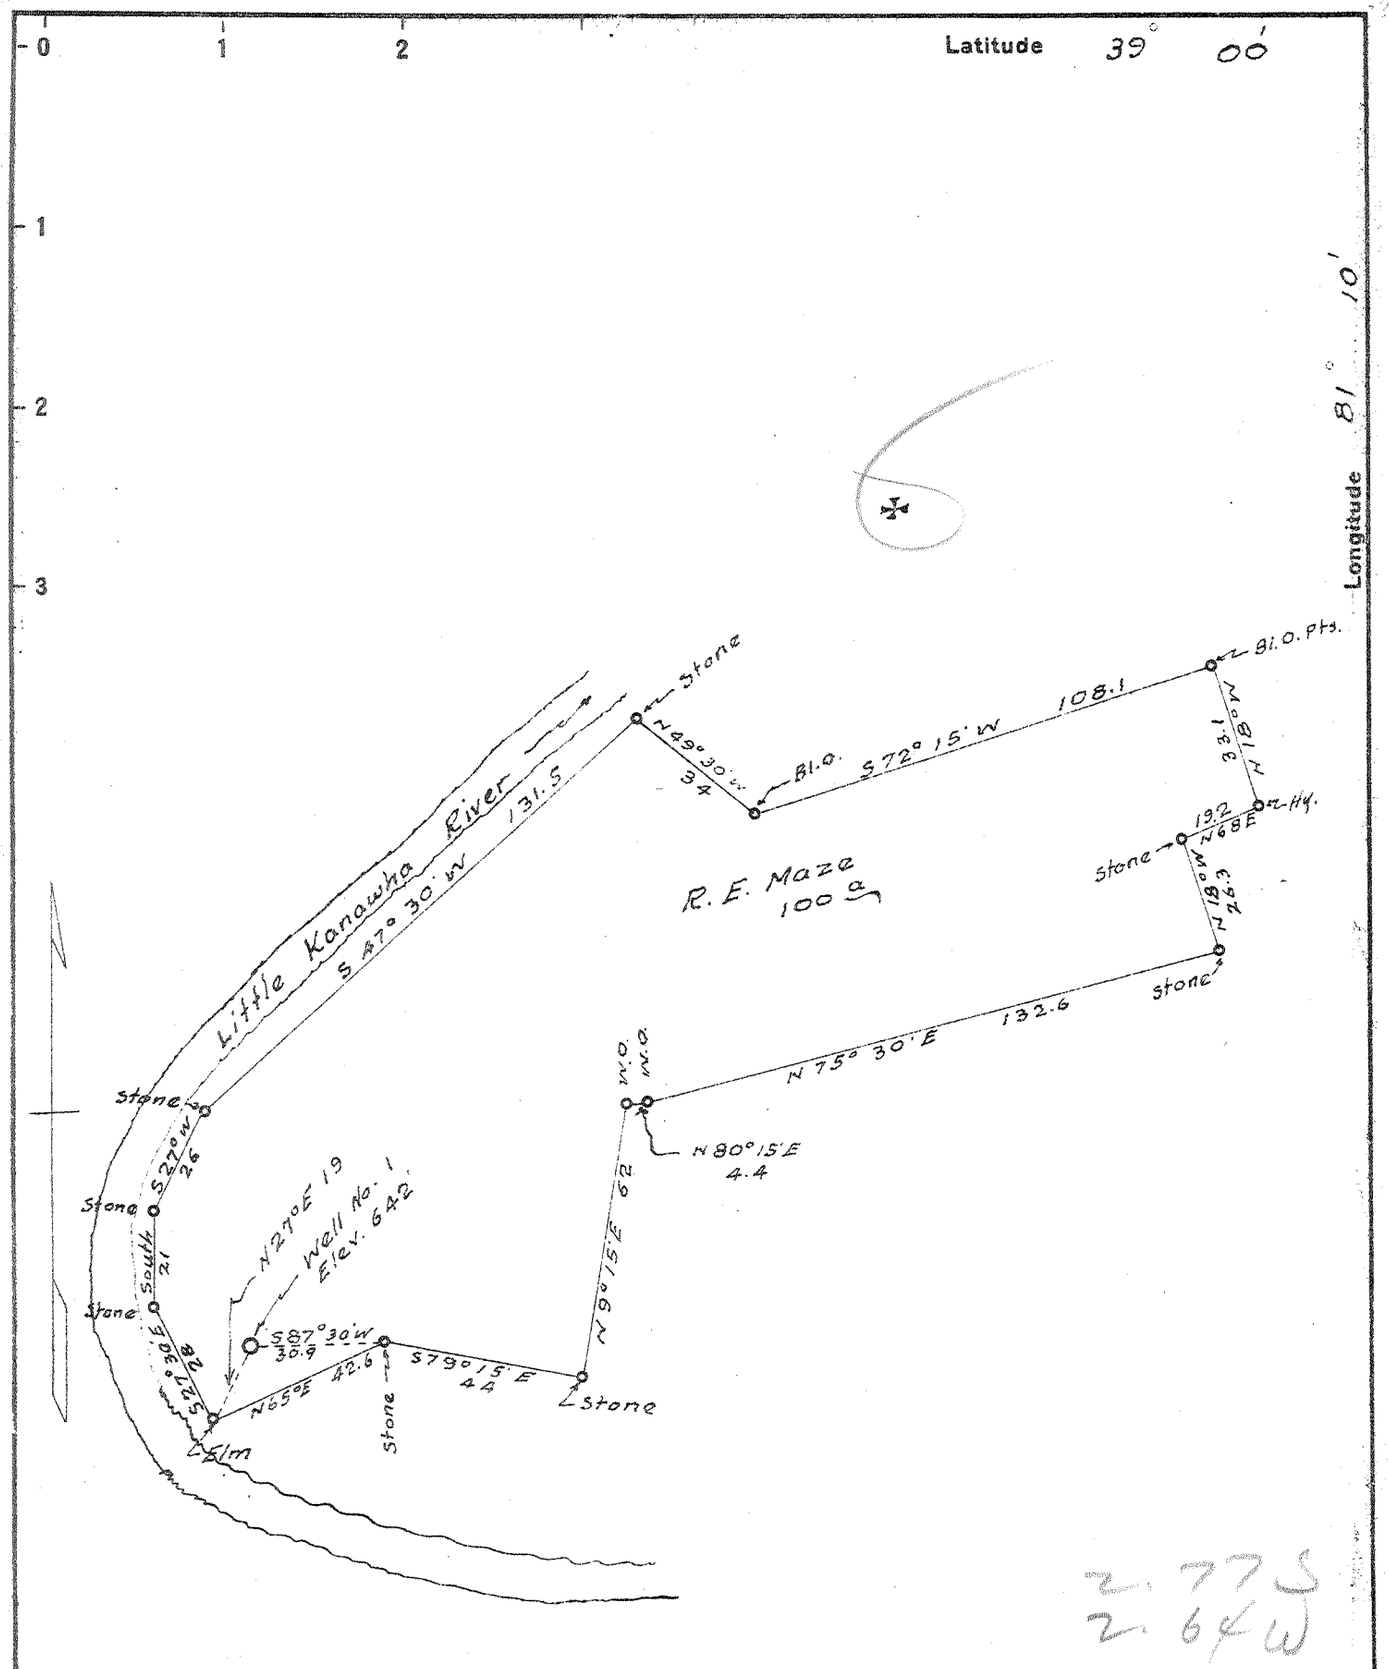

New Location ☐
Drill Deeper ☐
Abandonment ☒

Company J. H. Ferrell
Address Grantsville, W. Va.
Farm R. E. Maze
Tract One Acres 100 Lease No.
Well (Farm) No. One Serial No.
Elevation (Spirit Level) 642'
Quadrangle Arnoldsburg
County Calhoun District Sheridan
Engineer Logan McDonald
Engineer's Registration No. 610
File No. Drawing No.
Date 10-21-42 Scale 1" = 40 Rods.

STATE OF WEST VIRGINIA
DEPARTMENT OF MINES
OIL AND GAS DIVISION
CHARLESTON

WELL LOCATION MAP

FILE NO. CAL-165-A

✚ Denotes location of well on United States Topographic Maps, scale 1 to 62,500, latitude and longitude lines being represented by border lines as shown.

— Denotes one inch spaces on border line of original tracing.

"IMPERIAL" TRACING CLOTH
K & E CO., N.Y.