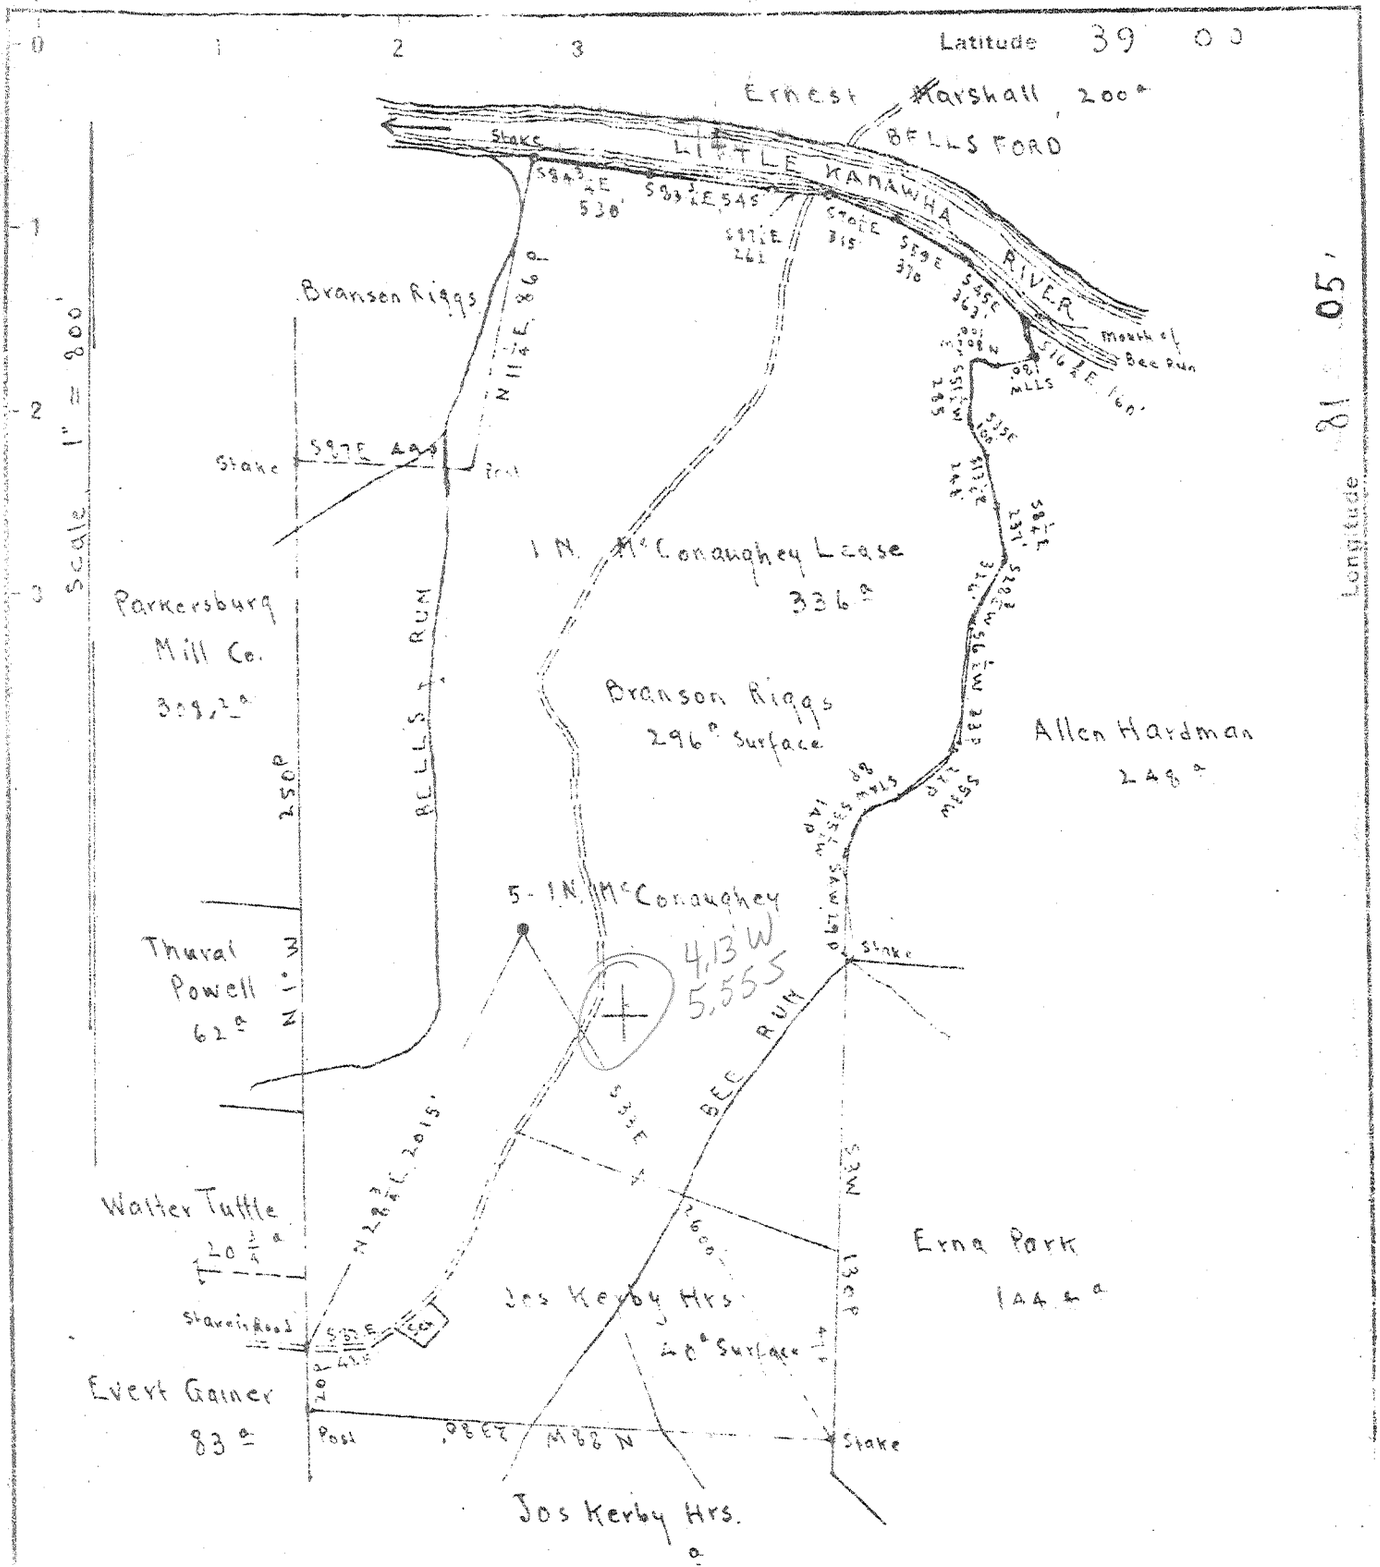

No Coal.

Surface: Mr. Branson Riggs

Joker. Calhoun Co., W.Va.

Map 33 S36-37 W30

New Location
Drill Deeper
Abandonment X

Company Raad Supply Co.
Address Salem W.Va.
Farm 1 N McConaughey
Tract Acres 336 Lease No.
Well (Farm) No. 5 Serial No.
Elevation (Spirit Level) Floor - 811.57 Ground - 808.57
Quadrangle Arnoldsburg NC
County Calhoun District Center
Engineer E C Tabler
Engineer's Registration No.
File No. Drawing No.
Date July 12th 1946 Scale 1" = 800'

STATE OF WEST VIRGINIA
DEPARTMENT OF MINES
OIL AND GAS DIVISION
CHARLESTON

WELL LOCATION MAP

FILE NO. CAL-215-A

+ Denotes location of well on United States Topographic Maps, scale 1 to 62,500, latitude and longitude lines being represented by border lines as shown.

— Denotes one inch spaces on border line of original tracing.