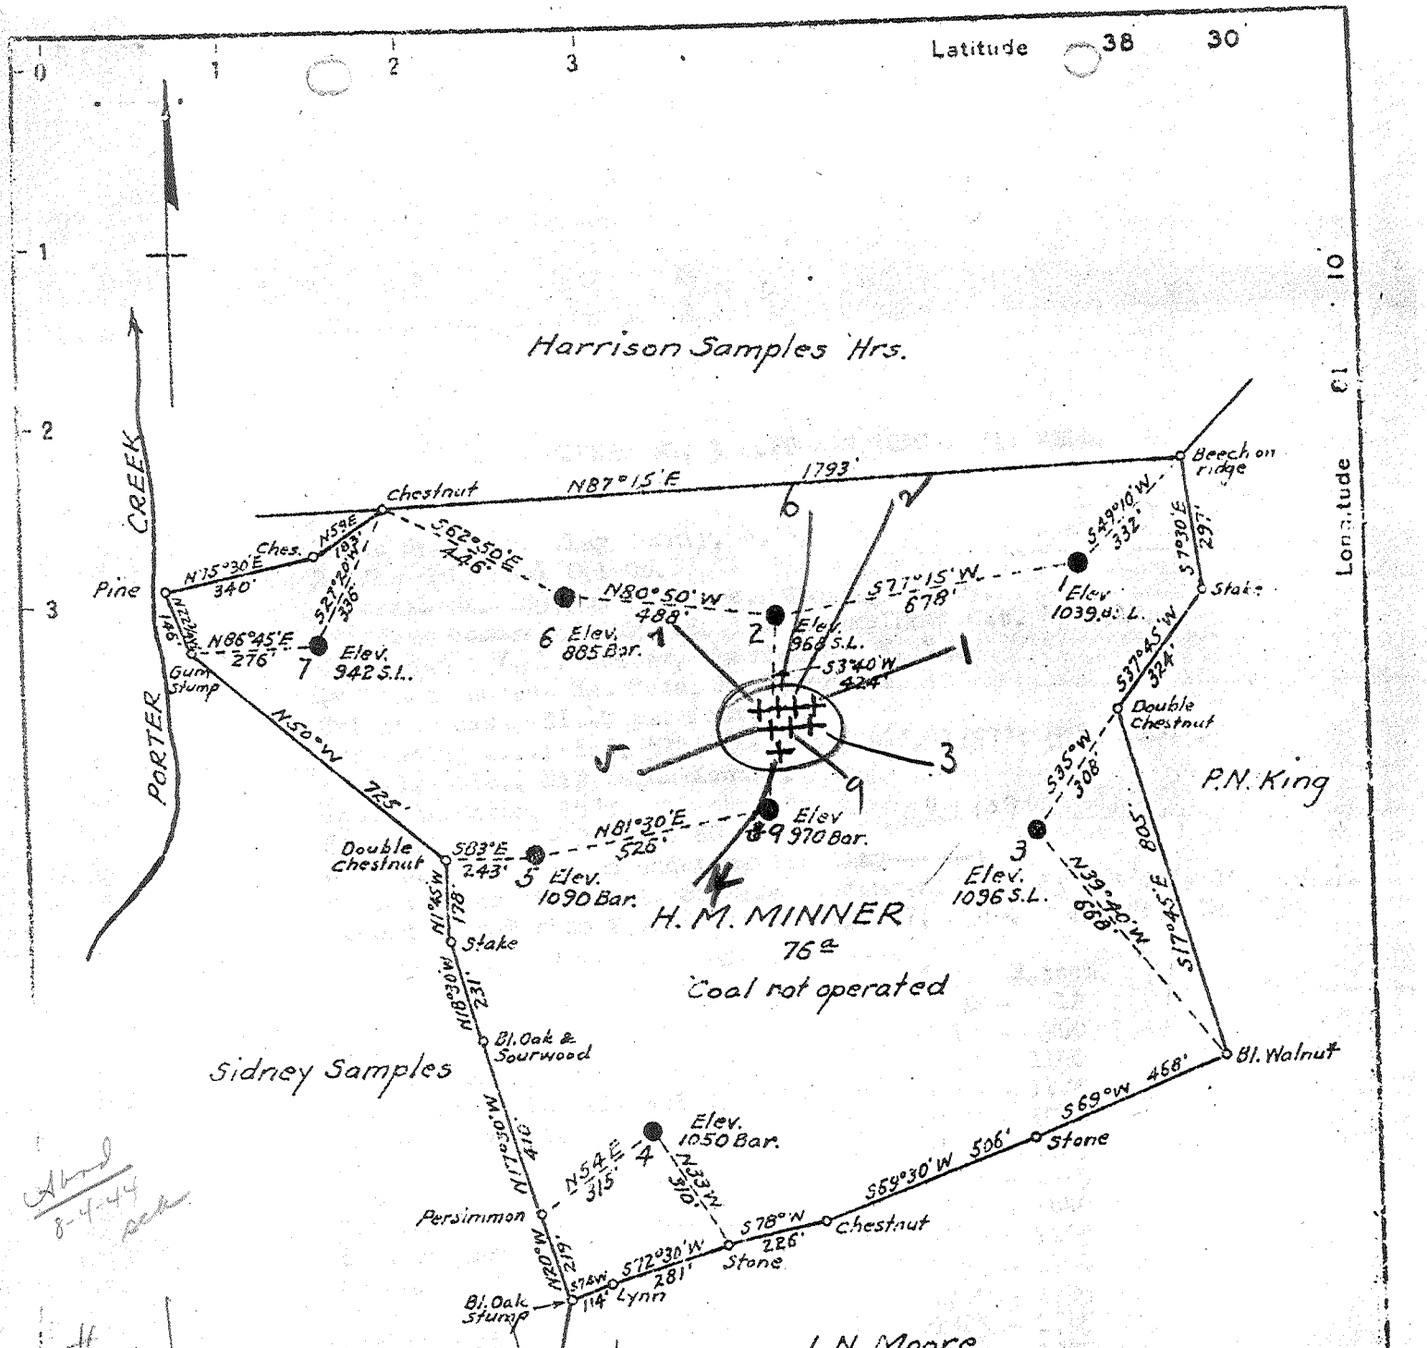

Abd 8-4-44 sch

# 3	3.15 W – 3.97 ⊗	# 2	3.23 W – 3.87 ⊗
1	3.12 W – 3.86 ⊗	6	3.33 W – 3.88 R
5	3.37 W – 3.98 ⊗	7	3.43 W – 3.89 R
4	3.32 W – 4.1 ⊗		
9	3.27 W – 3.98 ⊗		

CLA – 24 – A – #3 ✓
CLA – 25 – A – #1 ✓
CLA – 26 – A – #5 ✓
CLA – 27 – A – #4 ✓
CLA – 28 – A – #9 ✓
CLA – 29 – A – #2 ✓
CLA – 30 – A – #6 ✓
CLA – 31 – A – #7 ✓

OCT -3 1944

New Location
Drill Deeper
Abandonment X

Company SUPERIOR PIPE & SUPPLY CO.
Address GRAND RAPIDS, MICH.
Farm H. M. MINNER
Tract Acres 76 Lease No.
Well (Farm) No. 1-2-3-4-5-6-7-~~8~~ 9
Elevation (Spirit Level) AS SHOWN
Quadrangle CLAY (NW)
County CLAY District UNION
Engineer G.A. Cunningham
Engineer's Registration No. 659
File No. Drawing No.
Date JAN. 20, 1944 Scale 1" = 400'

STATE OF WEST VIRGINIA
DEPARTMENT OF MINES
OIL AND GAS DIVISION
CHARLESTON

WELL LOCATION MAP

FILE NO. Clay 27A Clay 24 to 31

+ Denotes location of well on United States Topographic Maps, scale 1 to 62,500, latitude and longitude lines being represented by border lines as shown.

– Denotes one inch spaces on border line of original tracing.

6-6 (222)

H. M. MINNER NOS. 1-7 & 9 — (3-1-5-4-9-2-6-7) — SUPERIOR PIPE & SUPPLY Co. — CLAY-24-31