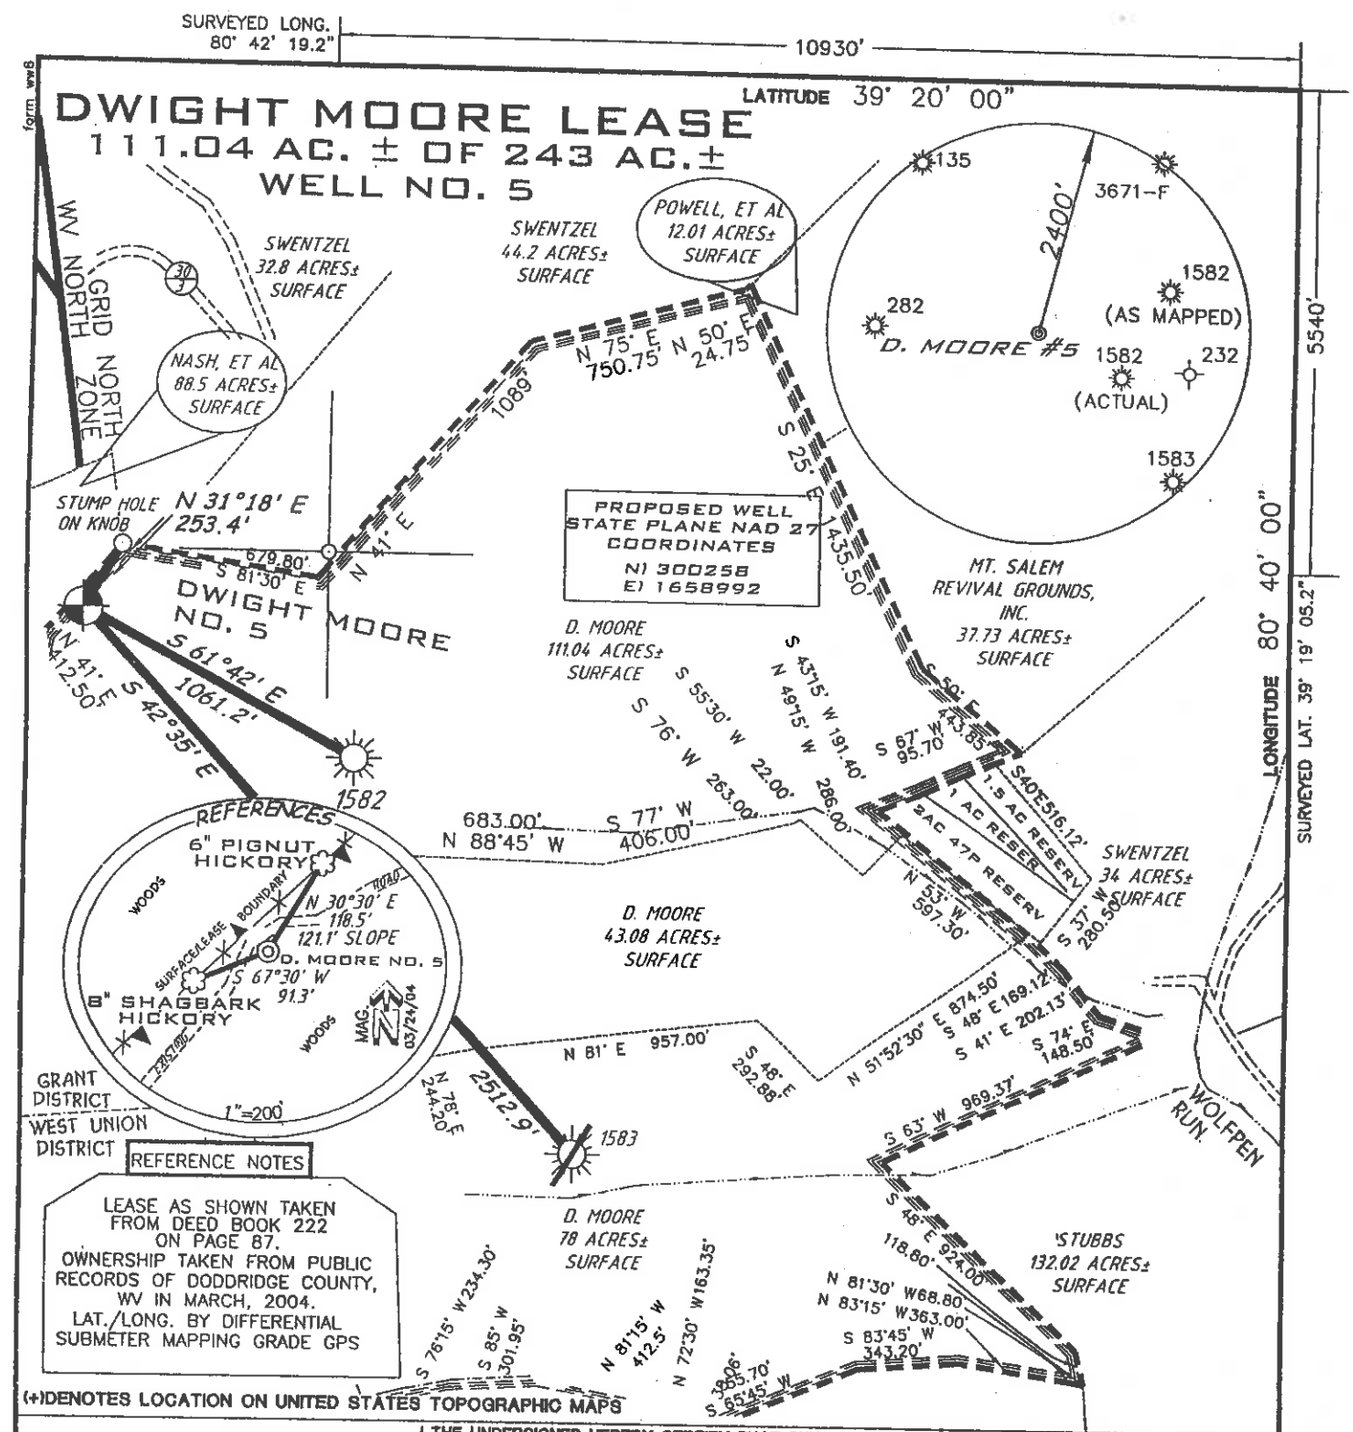

(+)DENOTES LOCATION ON UNITED STATES TOPOGRAPHIC MAPS

FILE NUMBER 040058
DRAWING NUMBER WP5(W2-8)
SCALE 1"=600'
MINIMUM DEGREE OF ACCURACY 1/200
PROVEN SOURCE OF ELEVATION JCT. OF ROADS
ELEVATION 949'

I THE UNDERSIGNED HEREBY CERTIFY THAT THIS PLAT IS CORRECT TO THE BEST OF BY KNOWLEDGE AND BELIEF AND SHOWS ALL THE INFORMATION REQUIRED BY LAW AND THE REGULATIONS ISSUED AND PRESCRIBED BY THE DEPARTMENT OF ENVIRONMENTAL PROTECTION

P.S. 1006 Terry A. Shreve

TERRY A. SHREVE LICENSED No.1006 STATE OF WEST VIRGINIA PROFESSIONAL SURVEYOR

ANGLE RIGHT LAND SURVEYING, LLC. GRANTSVILLE, WV 26147 (304) 354-0065

STATE OF WEST VIRGINIA
DIVISION OF ENVIRONMENTAL PROTECTION
OFFICE OF OIL AND GAS

DATE: APRIL 10, 2004
OPERATORS WELL NO. D. MOORE NO. 5
API WELL NO.
47 - 017 - 04828
STATE COUNTY PERMIT

WELL TYPE: OIL ___ GAS X LIQUID INJECTION ___ WASTE DISPOSAL ___
(IF "GAS") PRODUCTION ___ STORAGE ___ DEEP ___ SHALLOW X

LOCATION ELEVATION 1312' WATERSHED WOLFPEN RUN
DISTRICT GRANT COUNTY DODDRIDGE
QUADRANGLE SMITHBURG 7.5 LEASE NUMBER ___
SURFACE OWNER DWIGHT E. AND TINA M. MOORE ACREAGE 111.04±
OIL & GAS ROYALTY OWNER DWIGHT E. AND TINA M. MOORE LEASE ACREAGE 243±
PROPOSED WORK: DRILL X CONVERT ___ DRILL DEEPER ___ REDRILL ___ FRACTURE OR STIMULATE X PLUG OFF OLD FORMATION ___
PERFORATE NEW FORMATION ___ OTHER PHYSICAL CHANGE (SPECIFY) ___
___ PLUG ABANDON ___ CLEAN OUT & REPLUG ___
TARGET FORMATION GORDON ESTIMATED DEPTH 3000'
WELL OPERATOR KEY OIL COMPANY DESIGNATED AGENT JAN CHAPMAN
ADDRESS 22 GARTON PLAZA WESTON, WV 26452 ADDRESS 22 GARTON PLAZA WESTON, WV 26452

COUNTY NAME 017
PERMIT 4828

A.R.L.S

APR 30 2004

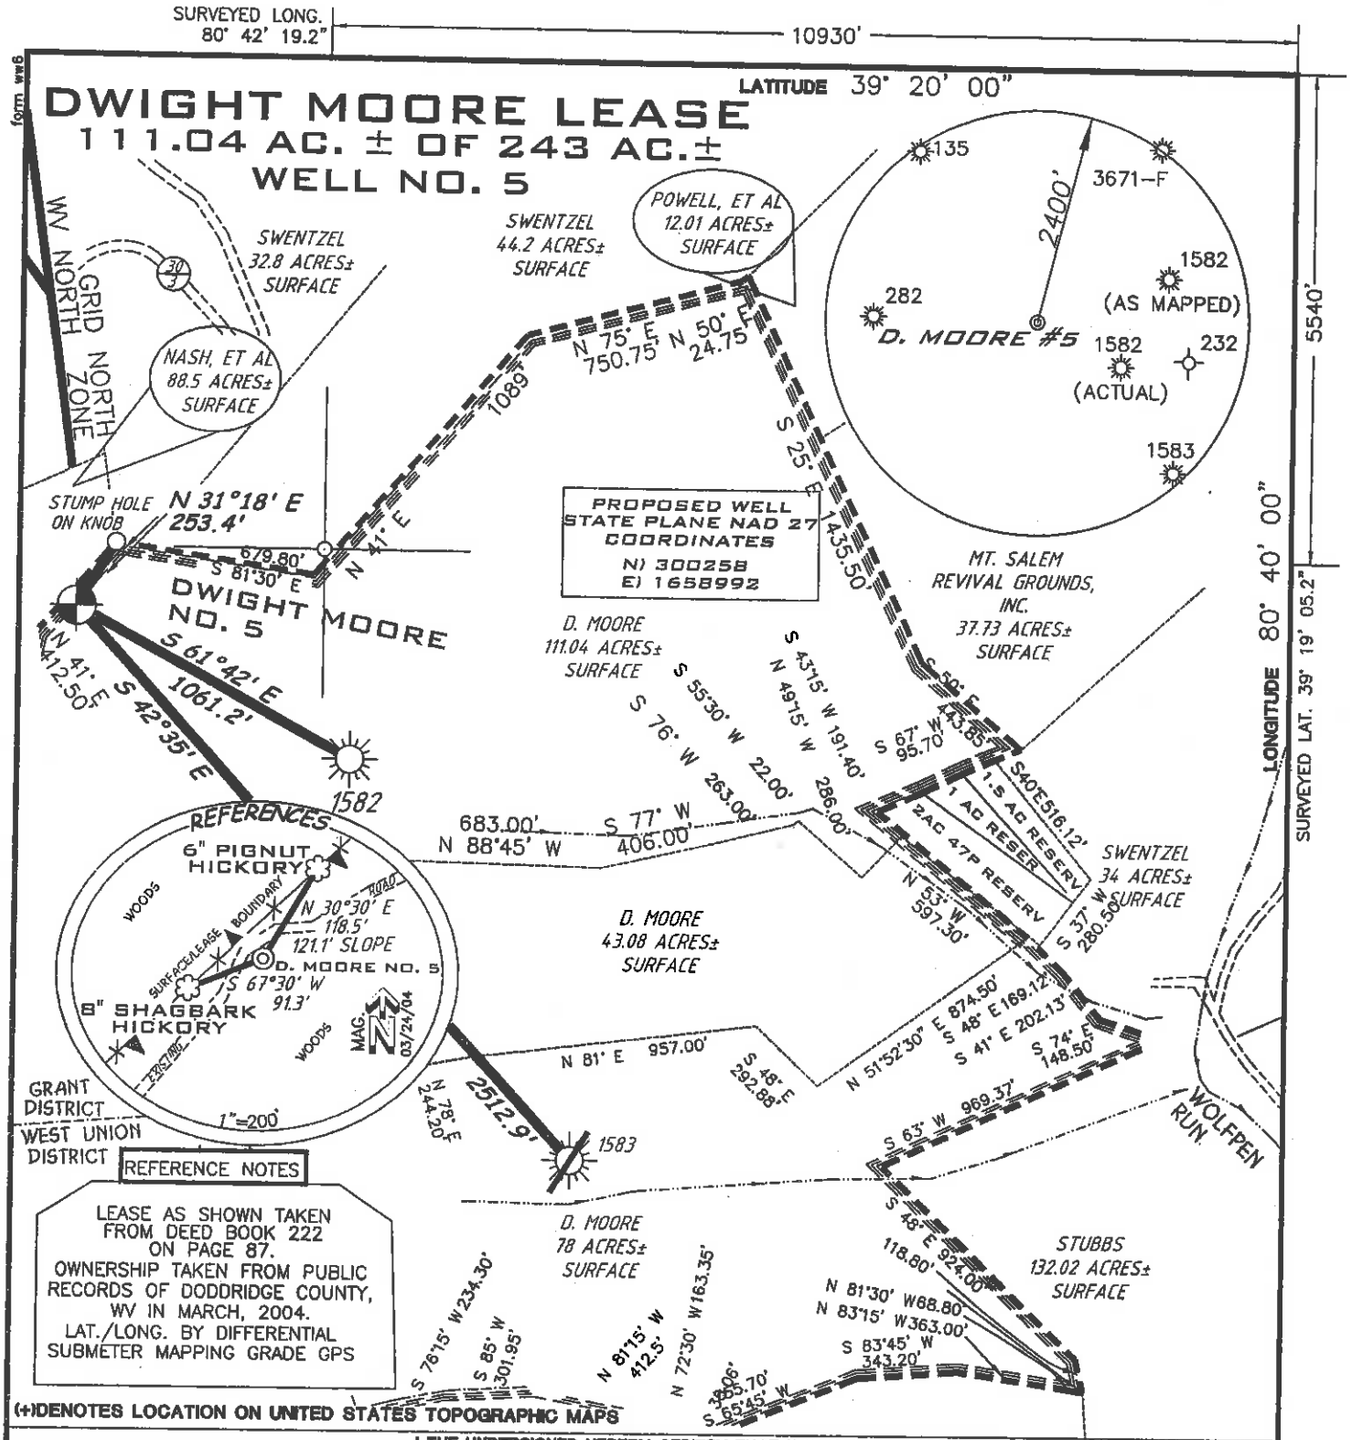

(+)DENOTES LOCATION ON UNITED STATES TOPOGRAPHIC MAPS

FILE NUMBER 040058
DRAWING NUMBER WP5(W2-8)
SCALE 1"=600'
MINIMUM DEGREE OF ACCURACY 1/200
PROVEN SOURCE OF ELEVATION JCT. OF ROADS
ELEVATION 949'

I THE UNDERSIGNED HEREBY CERTIFY THAT THIS PLAT IS CORRECT TO THE BEST OF BY KNOWLEDGE AND BELIEF AND SHOWS ALL THE INFORMATION REQUIRED BY LAW AND THE REGULATIONS ISSUED AND PRESCRIBED BY THE DEPARTMENT OF ENVIRONMENTAL PROTECTION

P.S. 1006 Terry A. Shreve

TERRY A. SHREVE LICENSED No.1006 STATE OF WEST VIRGINIA PROFESSIONAL SURVEYOR

ANGLE RIGHT LAND SURVEYING, LLC. GRANTSVILLE, WV 26147 (304) 354-0065

STATE OF WEST VIRGINIA
DIVISION OF ENVIRONMENTAL PROTECTION
OFFICE OF OIL AND GAS

DATE: APRIL 10, 2004
OPERATORS WELL NO. D. MOORE NO. 5
API WELL NO.
47 - 017 04828
STATE COUNTY PERMIT

WELL TYPE: OIL ___ GAS X LIQUID INJECTION ___ WASTE DISPOSAL ___
(IF "GAS") PRODUCTION ___ STORAGE ___ DEEP ___ SHALLOW X

LOCATION ELEVATION 1312' WATERSHED WOLFPEN RUN
CANCELLED
DISTRICT GRANT COUNTY DODDRIDGE
QUADRANGLE SMITHBURG 7.5 LEASE NUMBER
SURFACE OWNER DWIGHT E. AND TINA M. MOORE ACREAGE 111.04±
OIL & GAS ROYALTY OWNER DWIGHT E. AND TINA M. MOORE LEASE ACREAGE 243±

PROPOSED WORK: DRILL X CONVERT ___ DRILL DEEPER ___ REDRILL ___ FRACTURE OR STIMULATE X PLUG OFF OLD FORMATION ___
PERFORATE NEW FORMATION ___ OTHER PHYSICAL CHANGE (SPECIFY) ___
PLUG ABANDON ___ CLEAN OUT & REPLUG ___

TARGET FORMATION GORDON ESTIMATED DEPTH 3000'
WELL OPERATOR KEY OIL COMPANY DESIGNATED AGENT JAN CHAPMAN
ADDRESS 22 GARTON PLAZA WESTON, WV 26452 ADDRESS 22 GARTON PLAZA WESTON, WV 26452

COUNTY NAME PERMIT
0000 4828 CANC.

A.R.L.S

MAY 19 2006