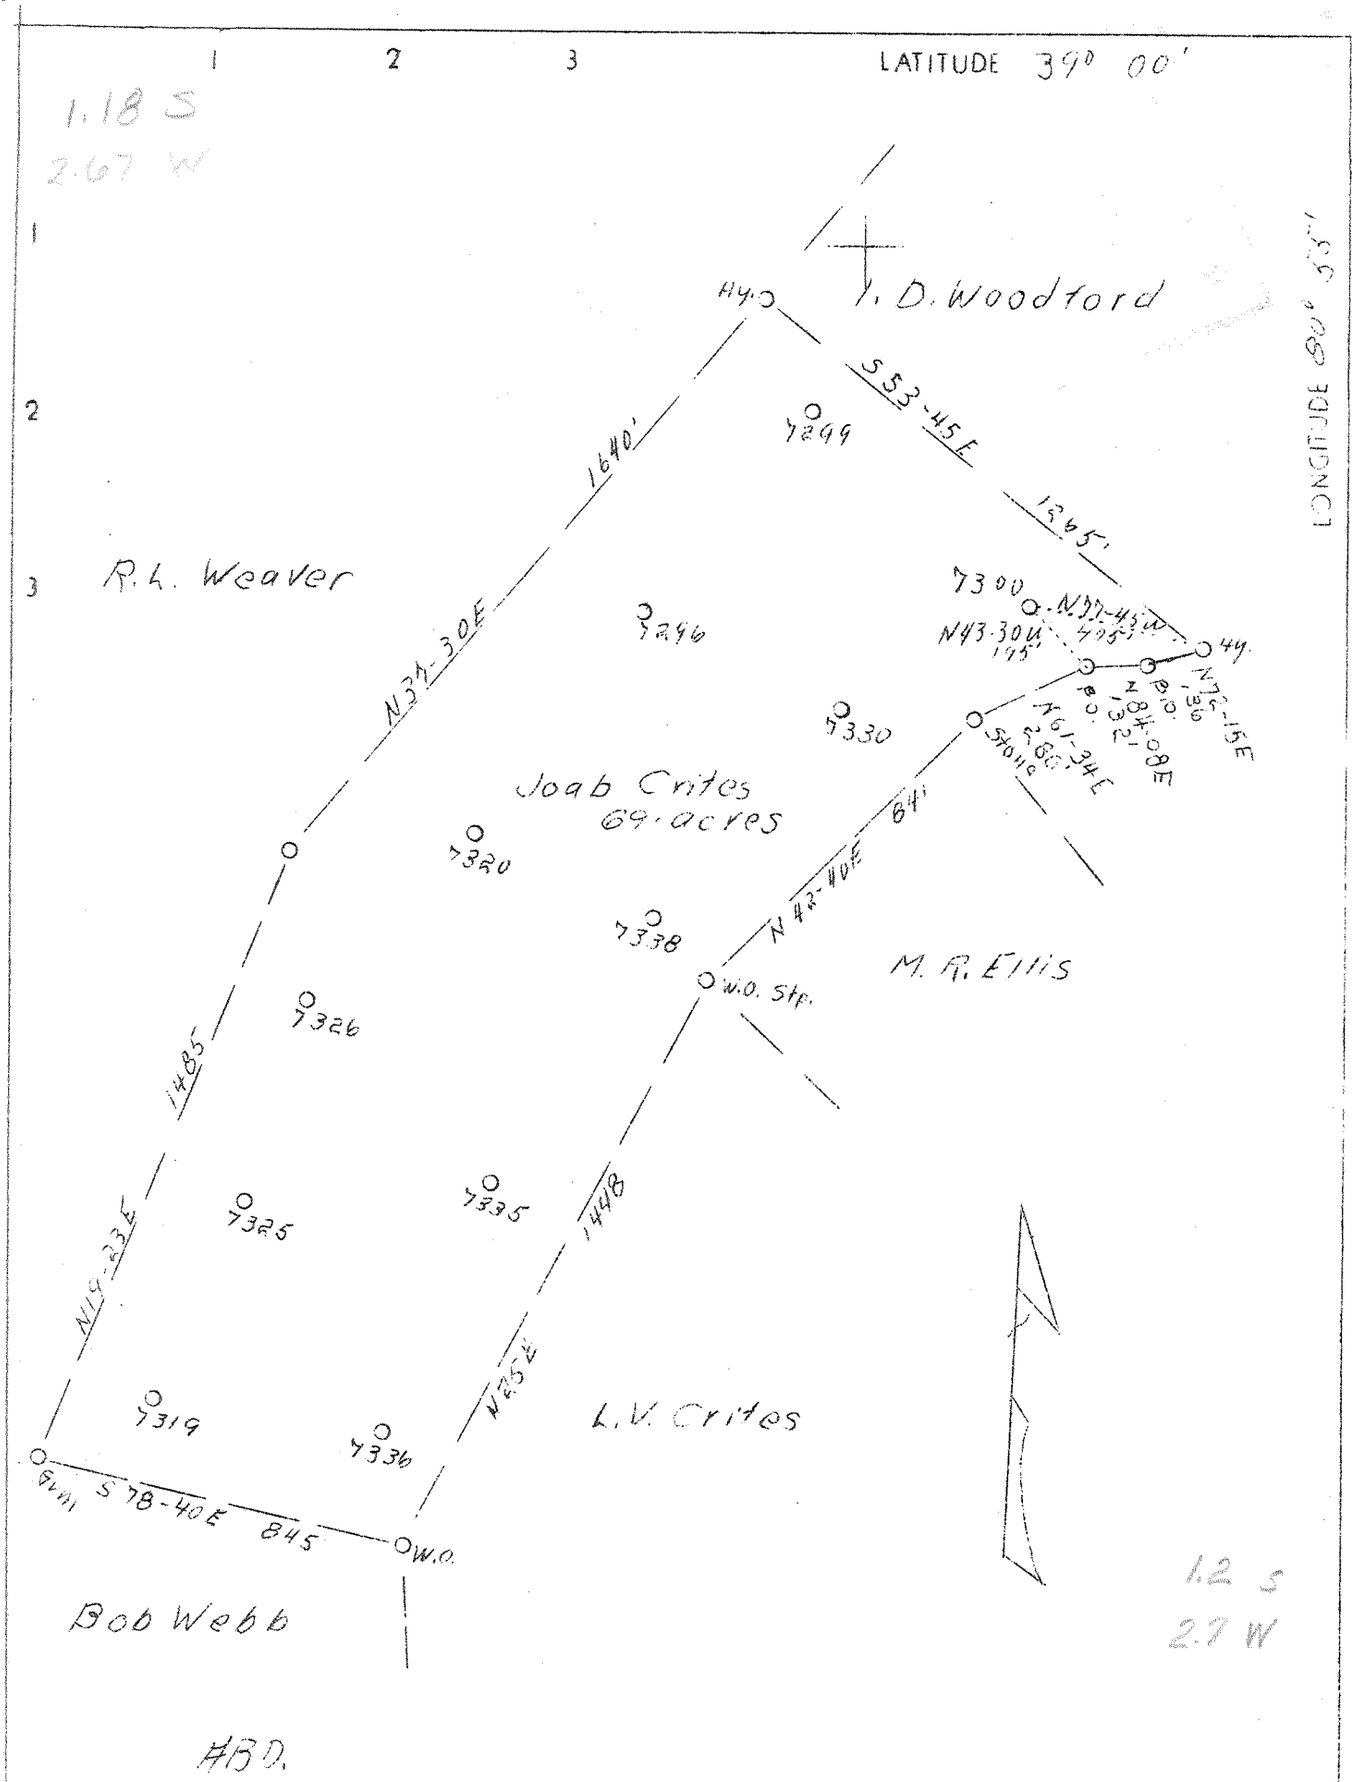

Company Philadelphia Oil Co.

Address 608 Union Bank, Clarksburg, W. Va.

Farm Joab Crites

Tract Acres 69 Lease No. 8592

Well (Farm) No. 3 Serial No. 7300

Elevation (Spirit Level) 1118.0

Quadrangle Glenville N. W. 1 N.W.

County Gilmer District DeKalb

Engineer F. E. Brigden

Engineer's Registration No. 764

File No. Drawing No.

Date 9-7-37 Scale 1" = 400'

STATE OF WEST VIRGINIA
Department of Mines
OIL & GAS DIVISION
Charleston

WELL LOCATION MAP

File No. Gil-114-A

Denotes location of well on U. S. Topographic Maps, scale 1 to 62,500, latitude and longitude lines being represented by border lines as shown.

Denotes one inch spaces on border line of original tracing.