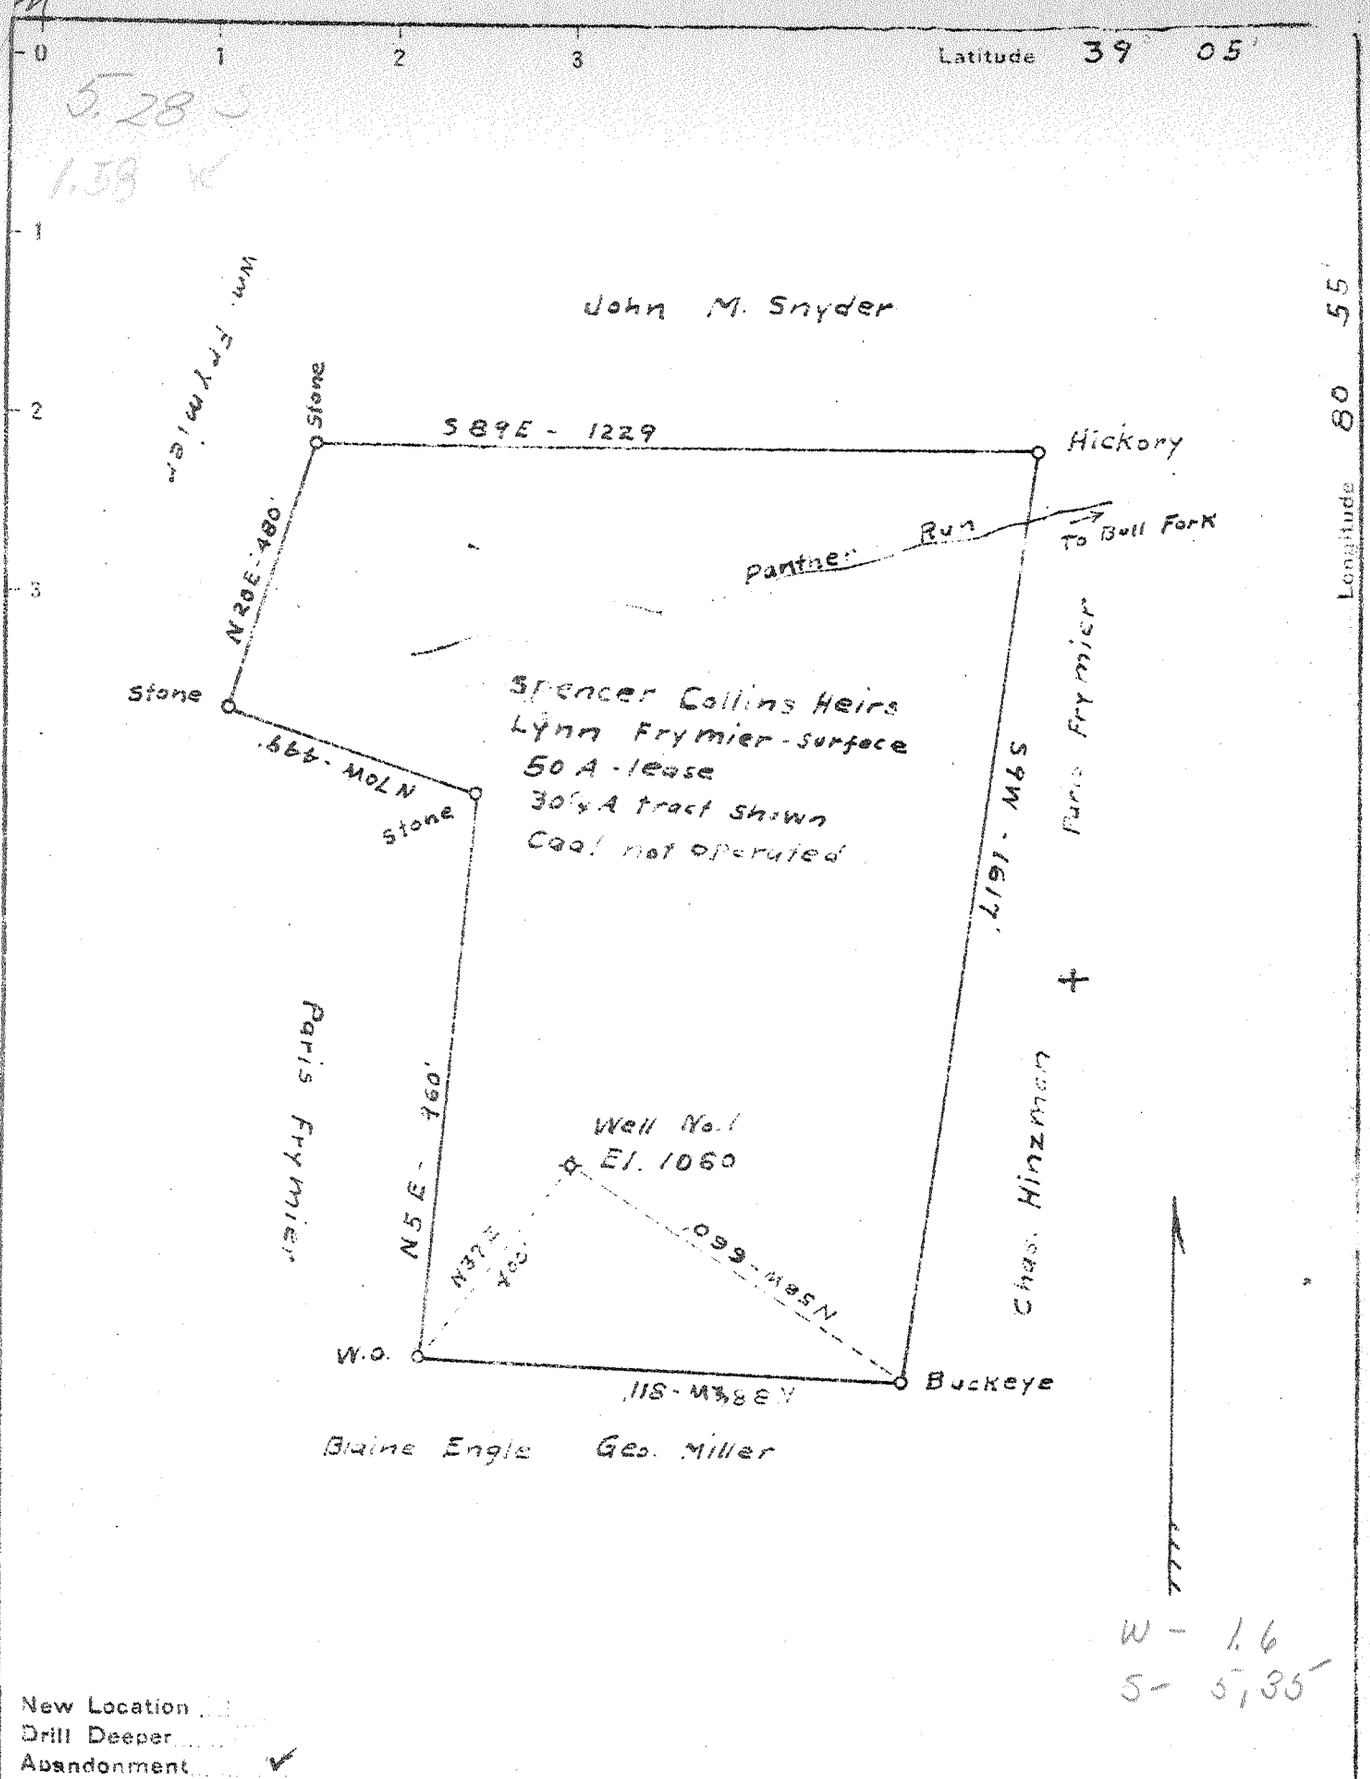

New Location
Drill Deeper
Abandonment ✓

Company Gainer Farm Oil & Gas Co.
Address Bridgeport W. Va.
Farm Lynn Frymier
Tracts Acres 50 Lease No.
Well (Farm) No. One Serial No.
Elevation (Spirit Level) 1060
Quadrangle Holbrook S.W.
County Gilmer District De Kalb
Engineer C. O. Newig
Engineer's Registration No. 611
File No. Drawing No.
Date Nov. 17 1939 Scale 1" = 300'

STATE OF WEST VIRGINIA
DEPARTMENT OF MINES
OIL AND GAS DIVISION
CHARLESTON

WELL LOCATION MAP

FILE NO. Gil-137A

+ Denotes location of well on United States Topographic Maps, scale 1 to 62,500, latitude and longitude lines being represented by border lines as shown.

— Denotes one inch spaces on border line of original tracing.