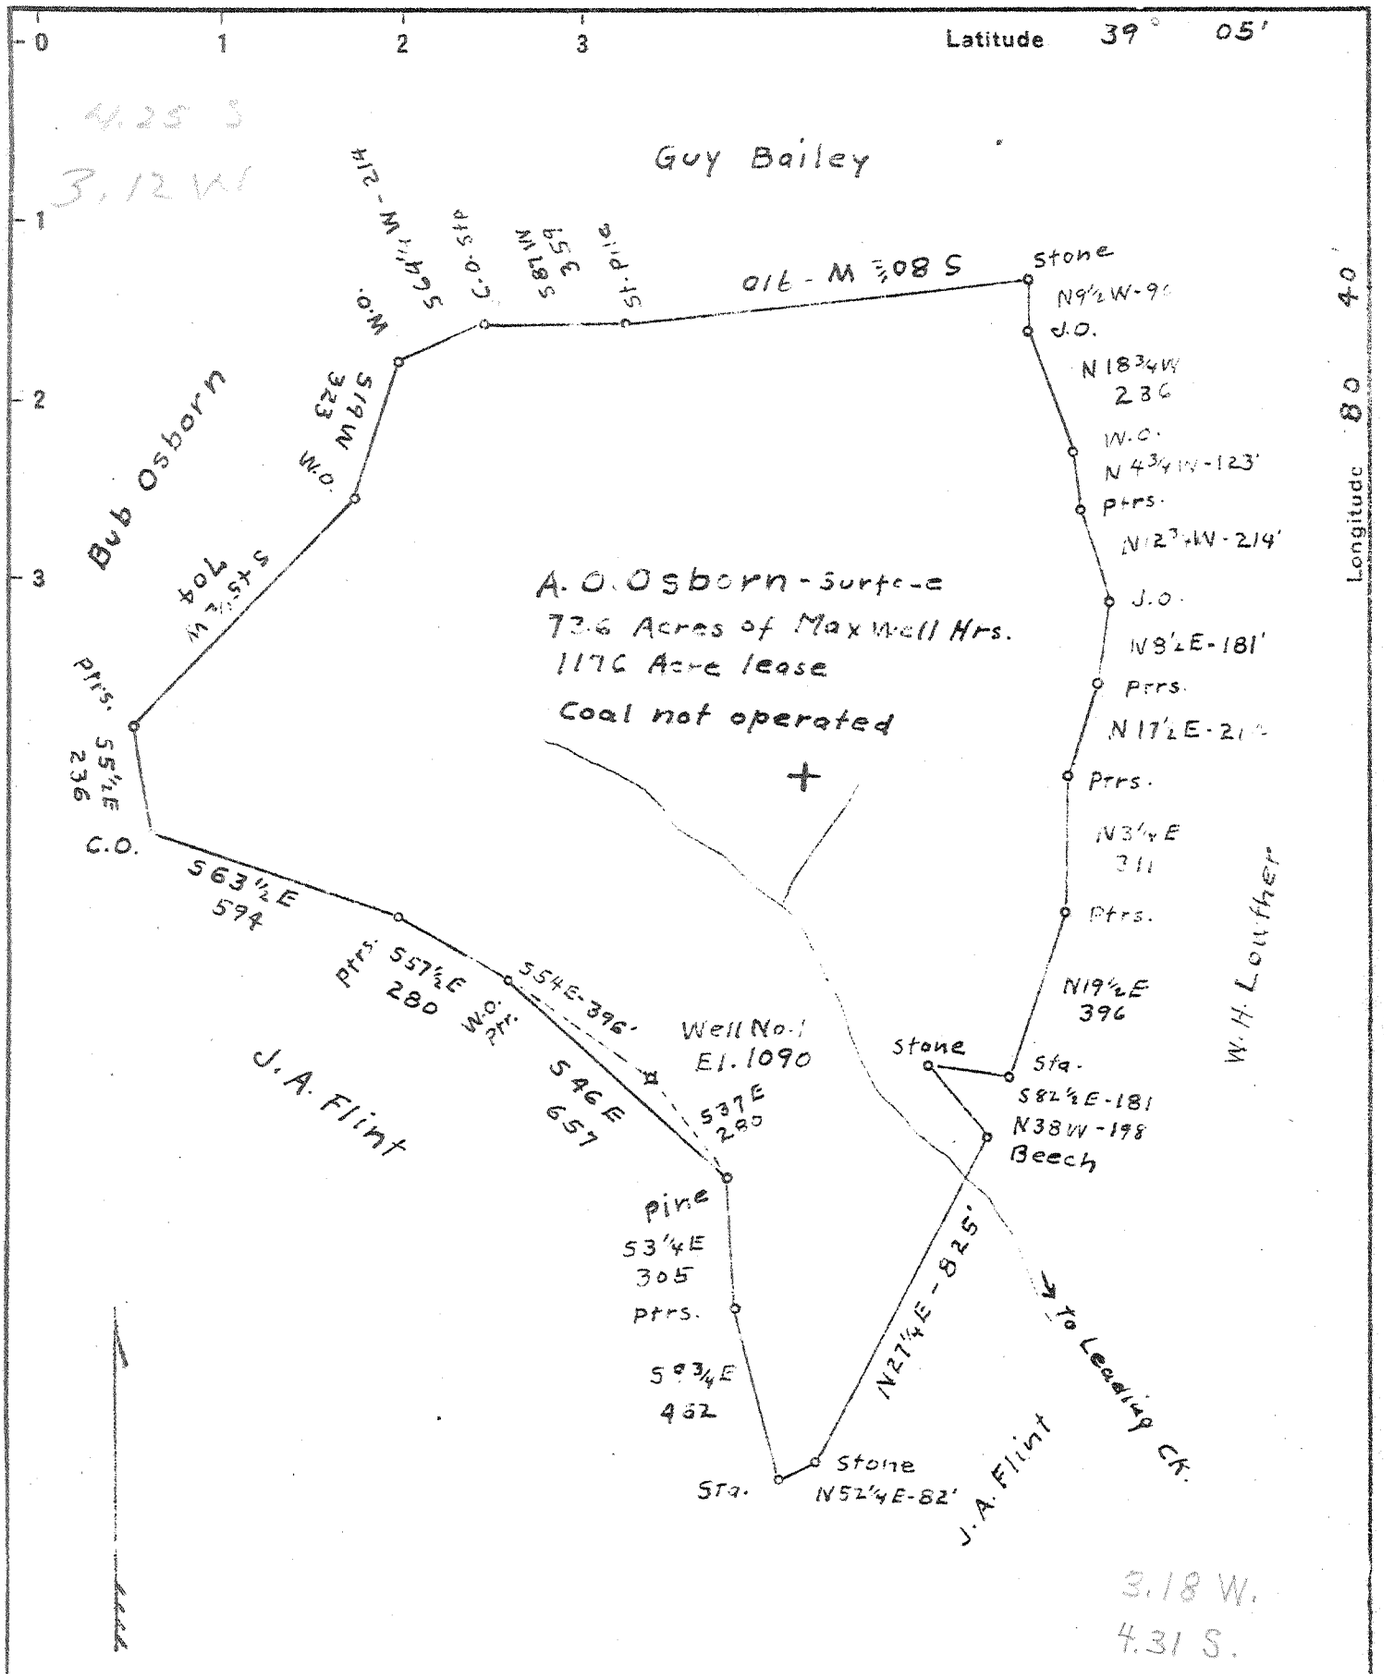

New Location ☐
Drill Deeper ☐
Abandonment ✓

Company Mud Lick Oil & Gas Co.
Address 612 Keystone Bldg. Pittsburg Pa.
Farm A.O. Osborn
Tract ____ Acres 73.6 Lease No. ____
Well (Farm) No. One Serial No. 1-7
Elevation (Spirit Level) 1090
Quadrangle Vadis
County Gilmer District Troy
Engineer C.O. Jenvig
Engineer's Registration No. 811
File No. ____ Drawing No. ____
Date May 22 1940 Scale 1" = 400'

STATE OF WEST VIRGINIA
DEPARTMENT OF MINES
OIL AND GAS DIVISION
CHARLESTON

WELL LOCATION MAP

FILE NO. GIL-144A

+ Denotes location of well on United States Topographic Maps, scale 1 to 62,500, latitude and longitude lines being represented by border lines as shown.

— Denotes one inch spaces on border line of original tracing.

PRINTED BY IMPERIAL BLUE PRINT CO.