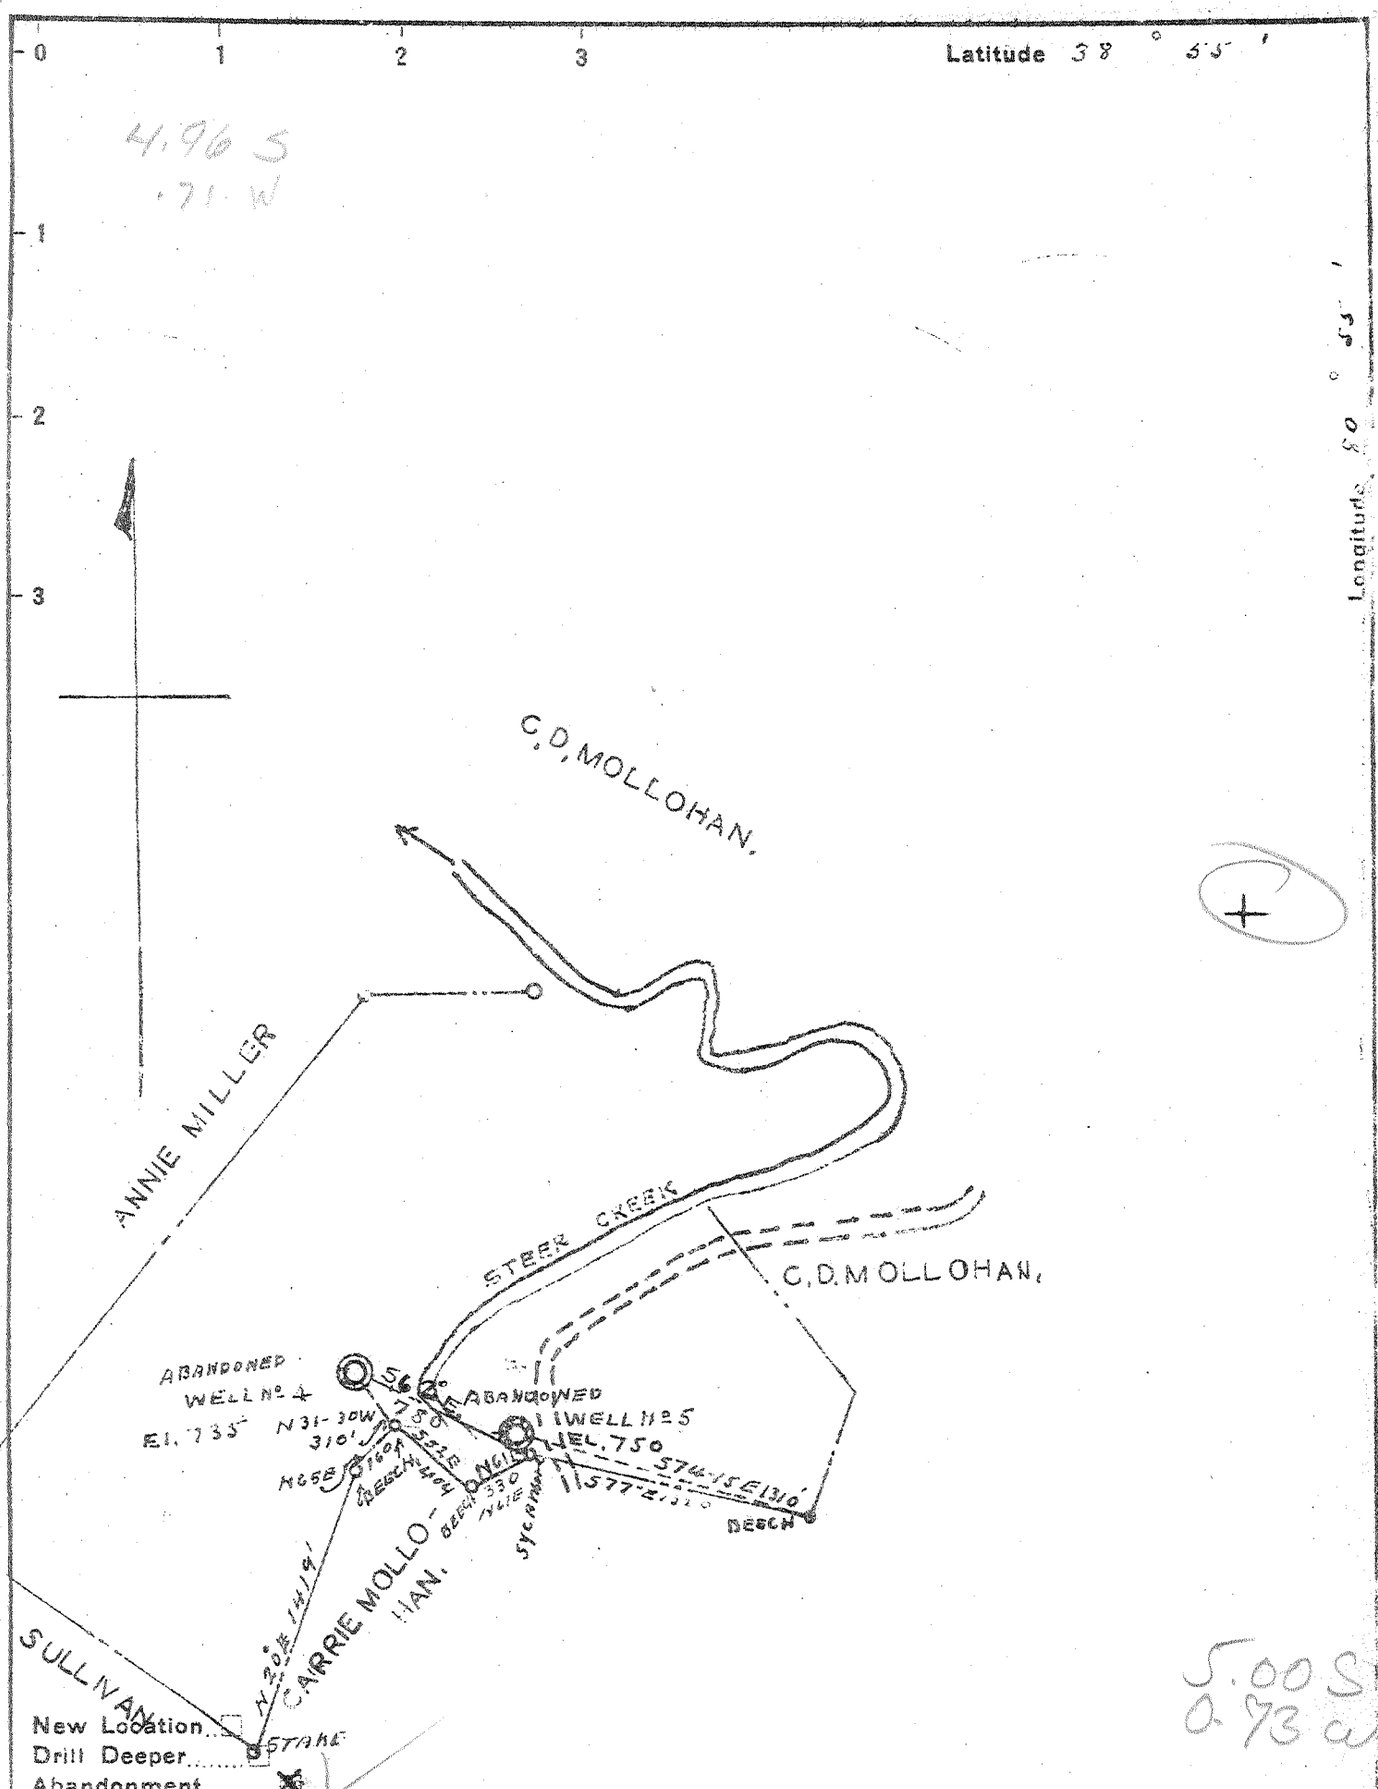

New Location ☐
Drill Deeper ☐
Abandonment ☒

Company STEER CREEK OIL & GAS Co.
Address 918 Bigley AVE. CHARLESTON, W.VA.
Farm C. D. Mollohan
Tract _____ Acres 190 Lease No. _____
Well (~~Farm~~) No. 4 Serial No. _____
Elevation (Spirit Level) 735
Quadrangle GLENVILLE
County GILMER District CENTER
Engineer J. D. Moore.
Engineer's Registration No. 159
File No. _____ Drawing No. _____
Date OCT. 27, 1941 Scale 1" = 800'

STATE OF WEST VIRGINIA
DEPARTMENT OF MINES
OIL AND GAS DIVISION
CHARLESTON

WELL LOCATION MAP

FILE NO. G I L - 175 - A

+ Denotes location of well on United States Topographic Maps, scale 1 to 62,500, latitude and longitude lines being represented by border lines as shown.

— Denotes one inch spaces on border line of original tracing.