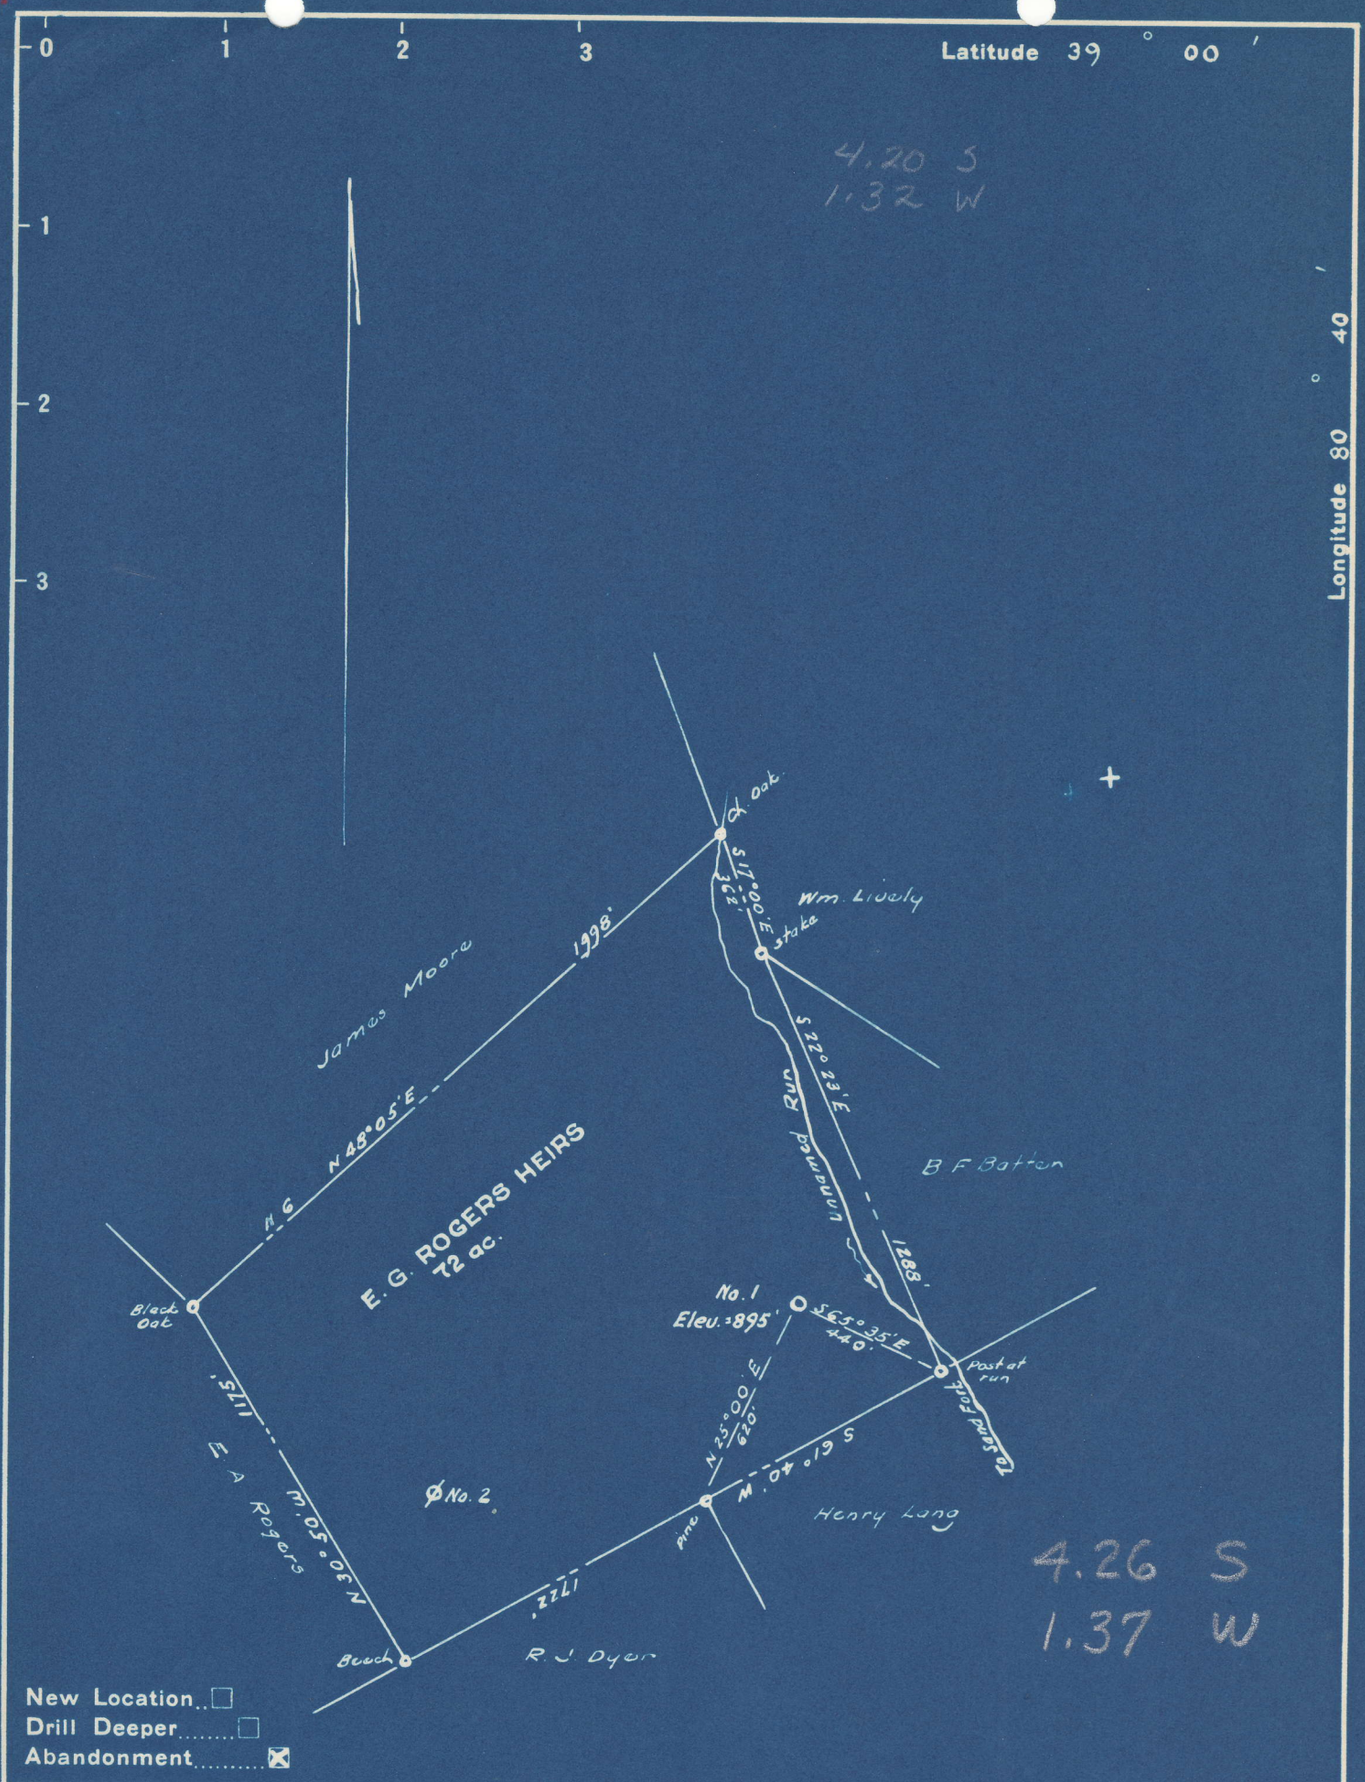

New Location ☐
Drill Deeper ☐
Abandonment ☒

Company J. O. BOYLE
Address Youngwood, Pa.
Farm E. G. Rogers Heirs
Tract _____ Acres 72 Lease No. _____
Well (Farm) No. One Serial No. _____
Elevation (Spirit Level) 895'
Quadrangle Burnsville
County Gilmer District Glenville
Engineer [signature]
Engineer's Registration No. 1227
File No. _____ Drawing No. _____
Date July, 1948 Scale 1" = 500'

"IMPERIAL" TRACING CLOTH
K & E CO., N. Y.

NW

STATE OF WEST VIRGINIA
DEPARTMENT OF MINES
OIL AND GAS DIVISION
CHARLESTON

WELL LOCATION MAP

FILE NO. GIL-304-A

+ Denotes location of well on United States Topographic Maps, scale 1 to 62,500, latitude and longitude lines being represented by border lines as shown.

— Denotes one inch spaces on border line of original tracing.