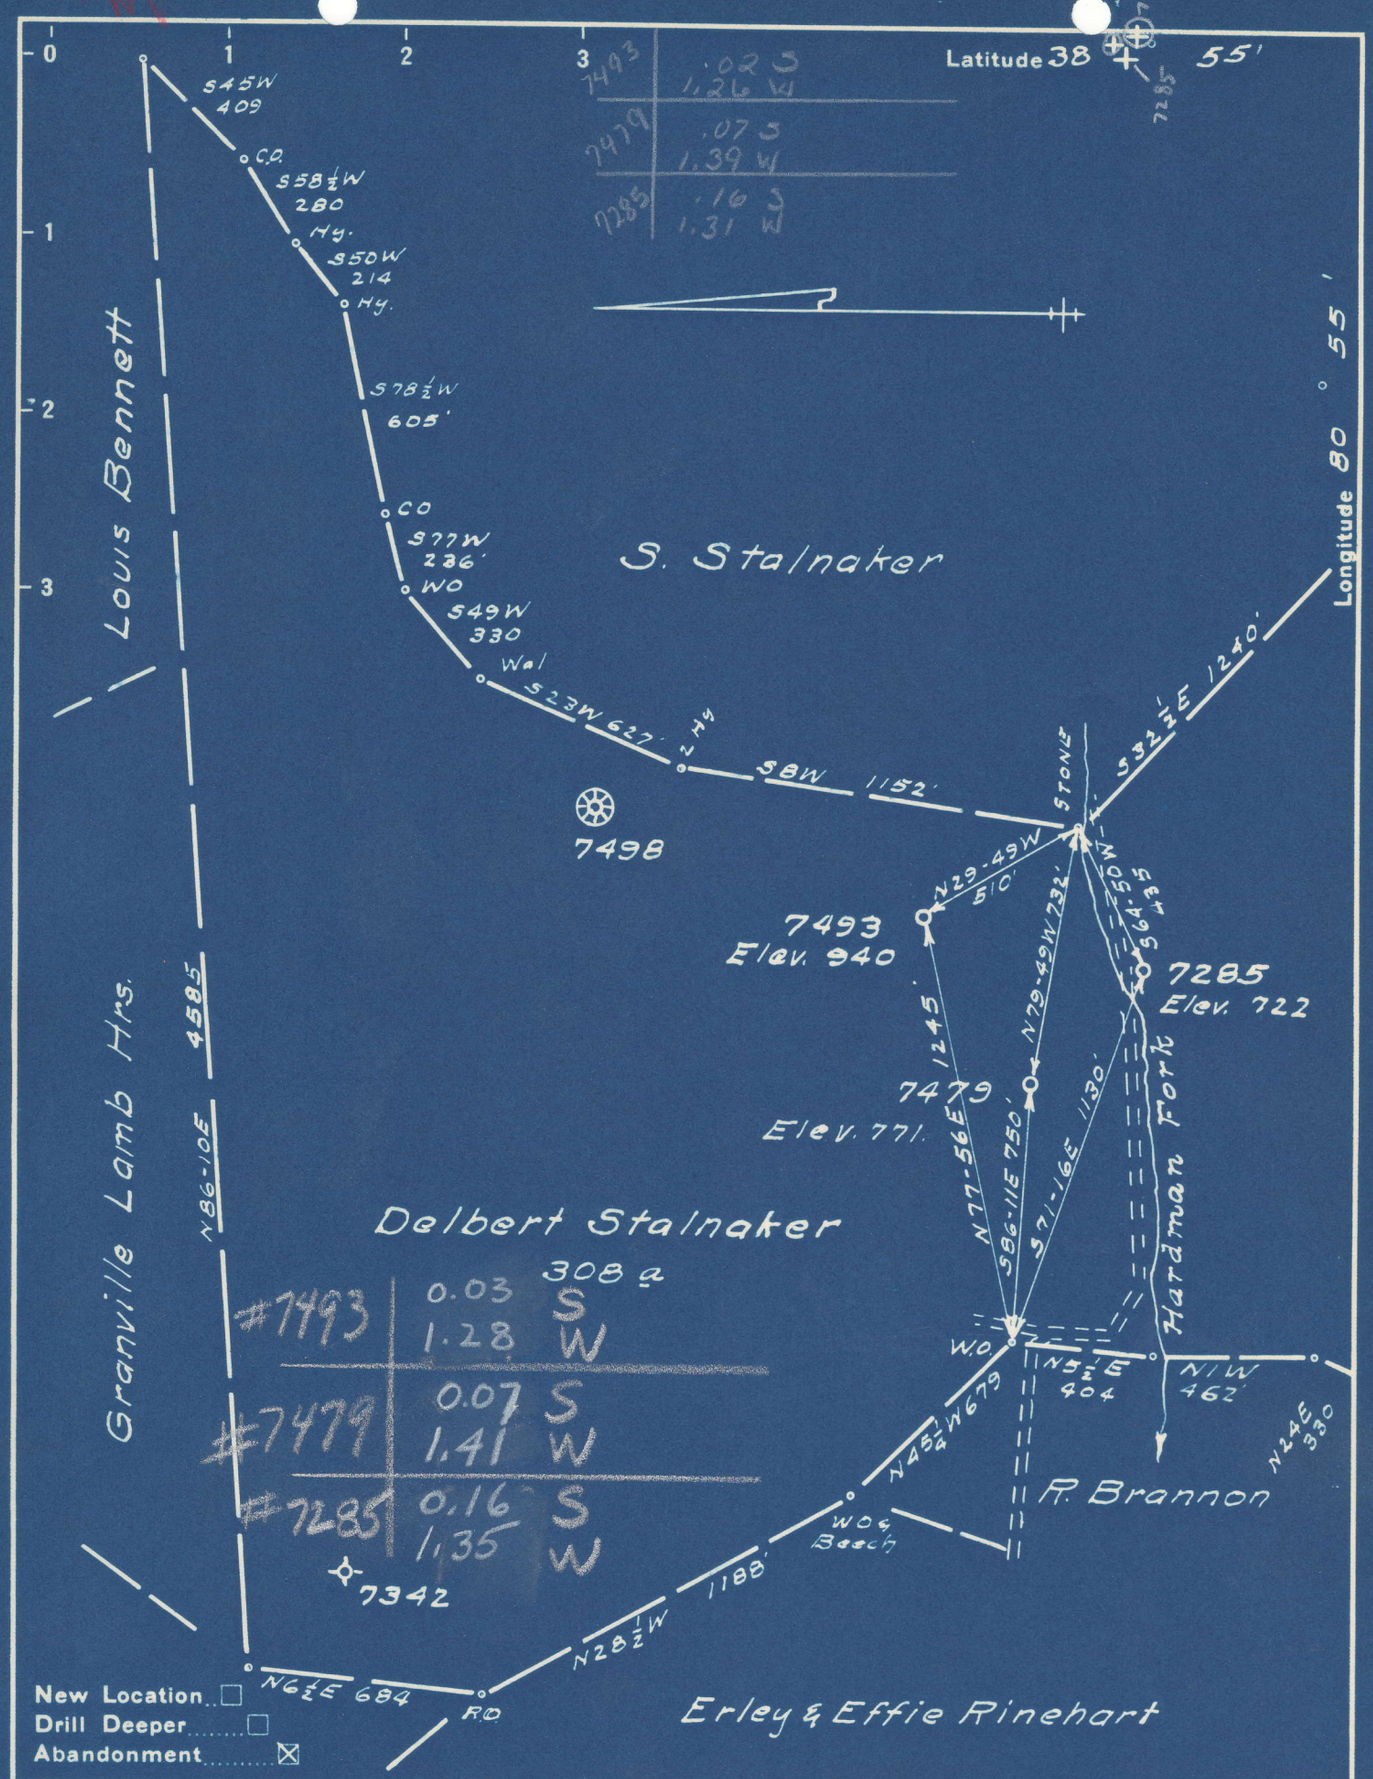

Company Philadelphia Oil Co.,
Address Clarksburg W. Va.
Farm Delbert Stalnaker
Tract _____ Acres 308 Lease No. 15051
Well (Farm) No. 2, 4, & 5 Serial No. 7285 7479 7493
Elevation (Spirit Level) As Shown
Quadrangle Glenville N.W. 3-2
County Gilmer District DeKalb
Engineer James A. Hoffman
Engineer's Registration No. 1084
File No. 19/92 Drawing No. _____
Date 5-9-49 Scale 1" = 500'

"IMPERIAL" TRACING CLOTH
K & E CO., N. Y.

STATE OF WEST VIRGINIA
DEPARTMENT OF MINES
OIL AND GAS DIVISION
CHARLESTON

WELL LOCATION MAP

FILE NO. GIL-333-A-#7493
GIL-334-A-#7479
GIL-336-A-#7285

+ Denotes location of well on United States Topographic Maps, scale 1 to 62,500, latitude and longitude lines being represented by border lines as shown.

— Denotes one inch spaces on border line of original tracing.