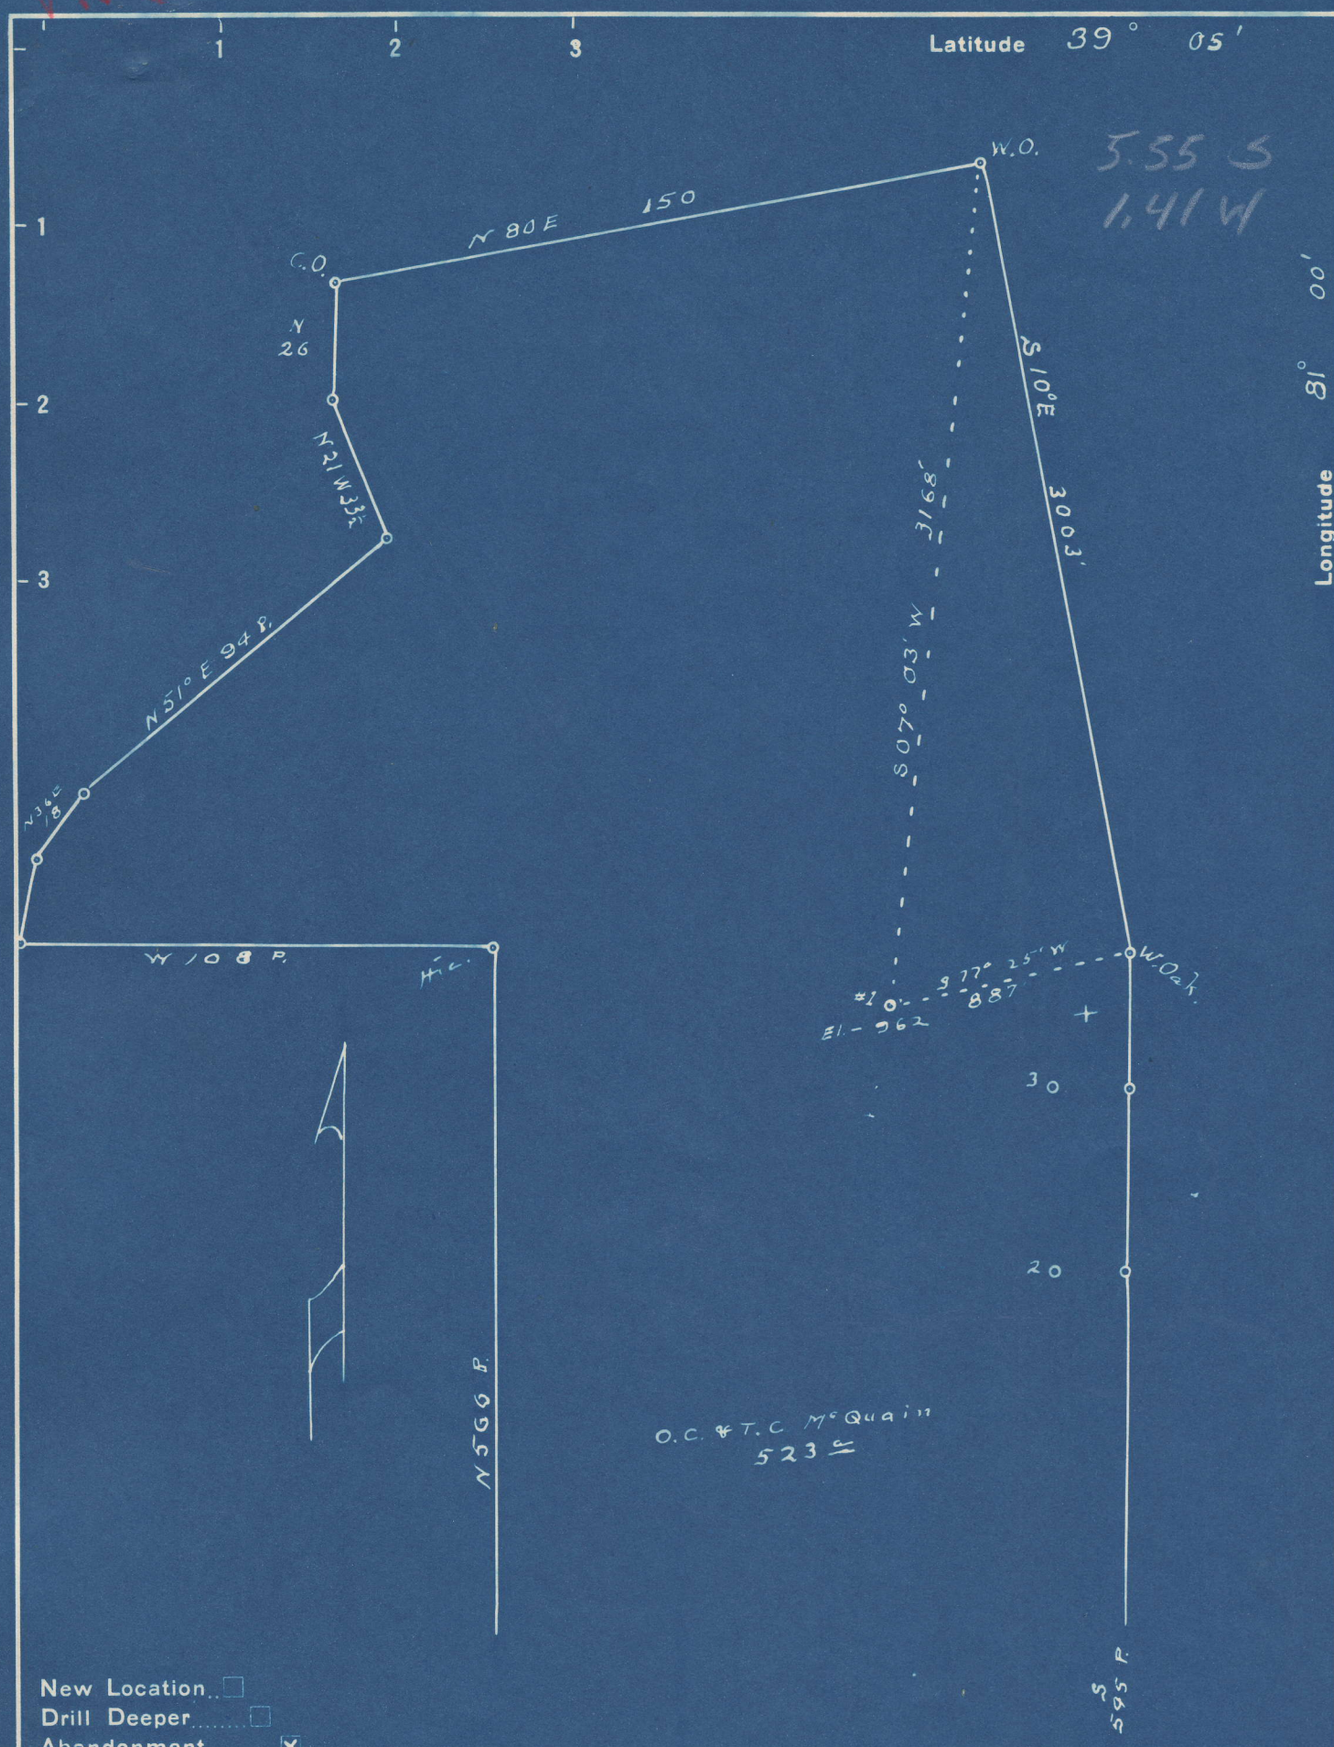

New Location ☐
Drill Deeper ☐
Abandonment ☒

Company Bowser Gas + Oil
Address 506 Union Trust Bldg Parkersburg, W.Va.
Farm O.C. + T.C. McQuain
Tract _____ Acres 523 Lease No. _____
Well (Farm) No. 1 Serial No. _____
Elevation (Spirit Level) 962
Quadrangle Harrisville
County Gilmer District Dekalb
Engineer _____
Engineer's Registration No. _____
File No. _____ Drawing No. _____
Date Nov 17 50 Scale 1 in = 40 Poles

STATE OF WEST VIRGINIA
DEPARTMENT OF MINES
OIL AND GAS DIVISION
CHARLESTON

WELL LOCATION MAP

FILE NO. GIL-360-A

+ Denotes location of well on United States Topographic Maps, scale 1 to 62,500, latitude and longitude lines being represented by border lines as shown.

— Denotes one inch spaces on border line of original tracing.

"IMPERIAL" TRACING CLOTH
K & E CO., N. Y.