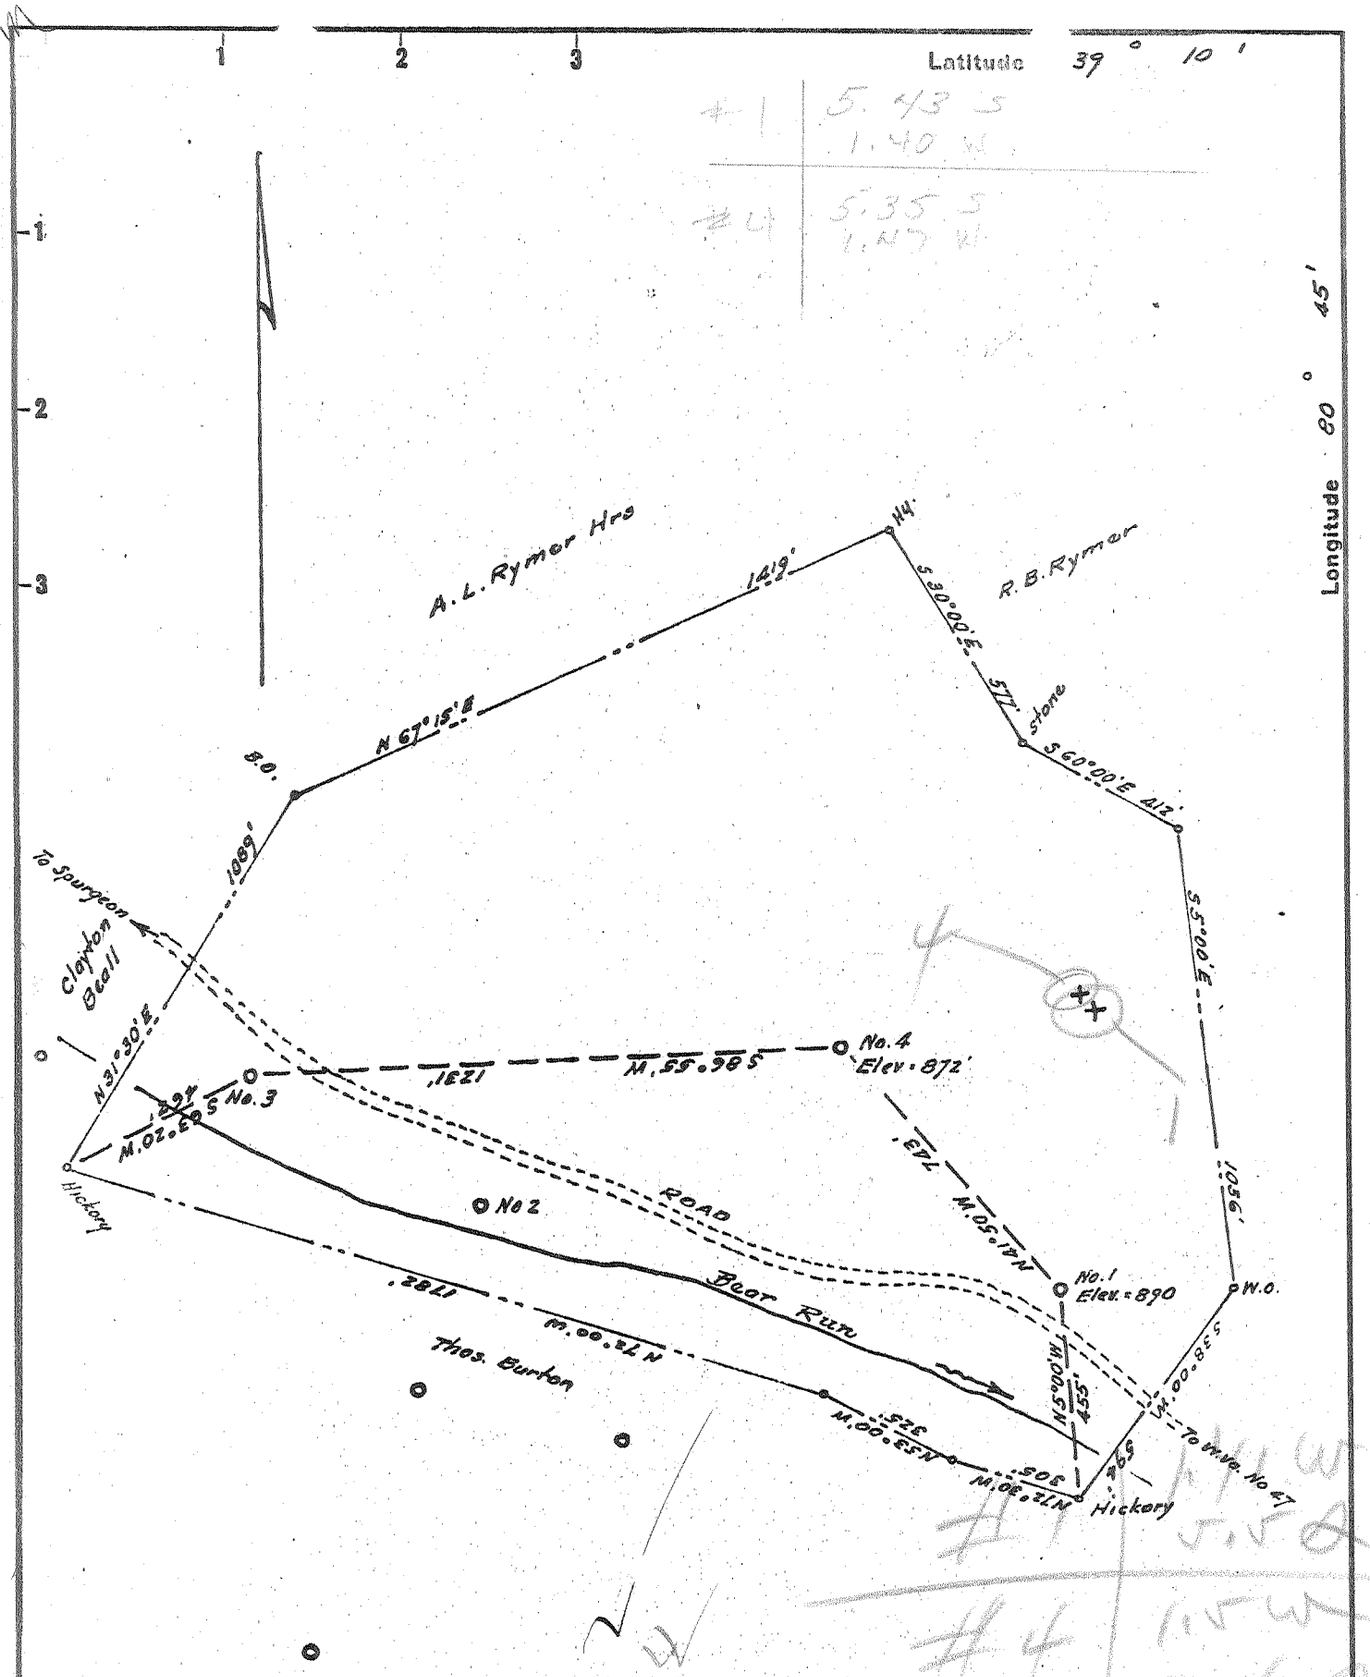

New Location..☐
Drill Deeper.....☐
Abandonment.....☒

No coal
Surface:-Clayton Beall, Auburn, West Va.

Company FRED L. MOBLEY
Address 602½ Hillcrest, Parkersburg, W.Va.
Farm Hannah E. Patton
Tract _____ Acres 78.75 Lease No. _____
Well (Farm) No. One & Four Serial No. _____
Elevation (Spirit Level) No.1: 890 No.4: 872
Quadrangle Holbrook
County Gilmer District Troy
Engineer [signature]
Engineer's Registration No. 1227
File No. _____ Drawing No. _____
Date October 1953 Scale 1": 400'

STATE OF WEST VIRGINIA
DEPARTMENT OF MINES
OIL AND GAS DIVISION
CHARLESTON

WELL LOCATION MAP

FILE NO. GIL-408-A-#1
GIL-409-A-#4

✚ Denotes location of well on United States Topographic Maps, scale 1 to 62,500, latitude and longitude lines being represented by border lines as shown.

— Denotes one inch spaces on border line of original tracing.

HANNAH E. PATTON — FRED L. MOBLEY — GIL-408-9-A