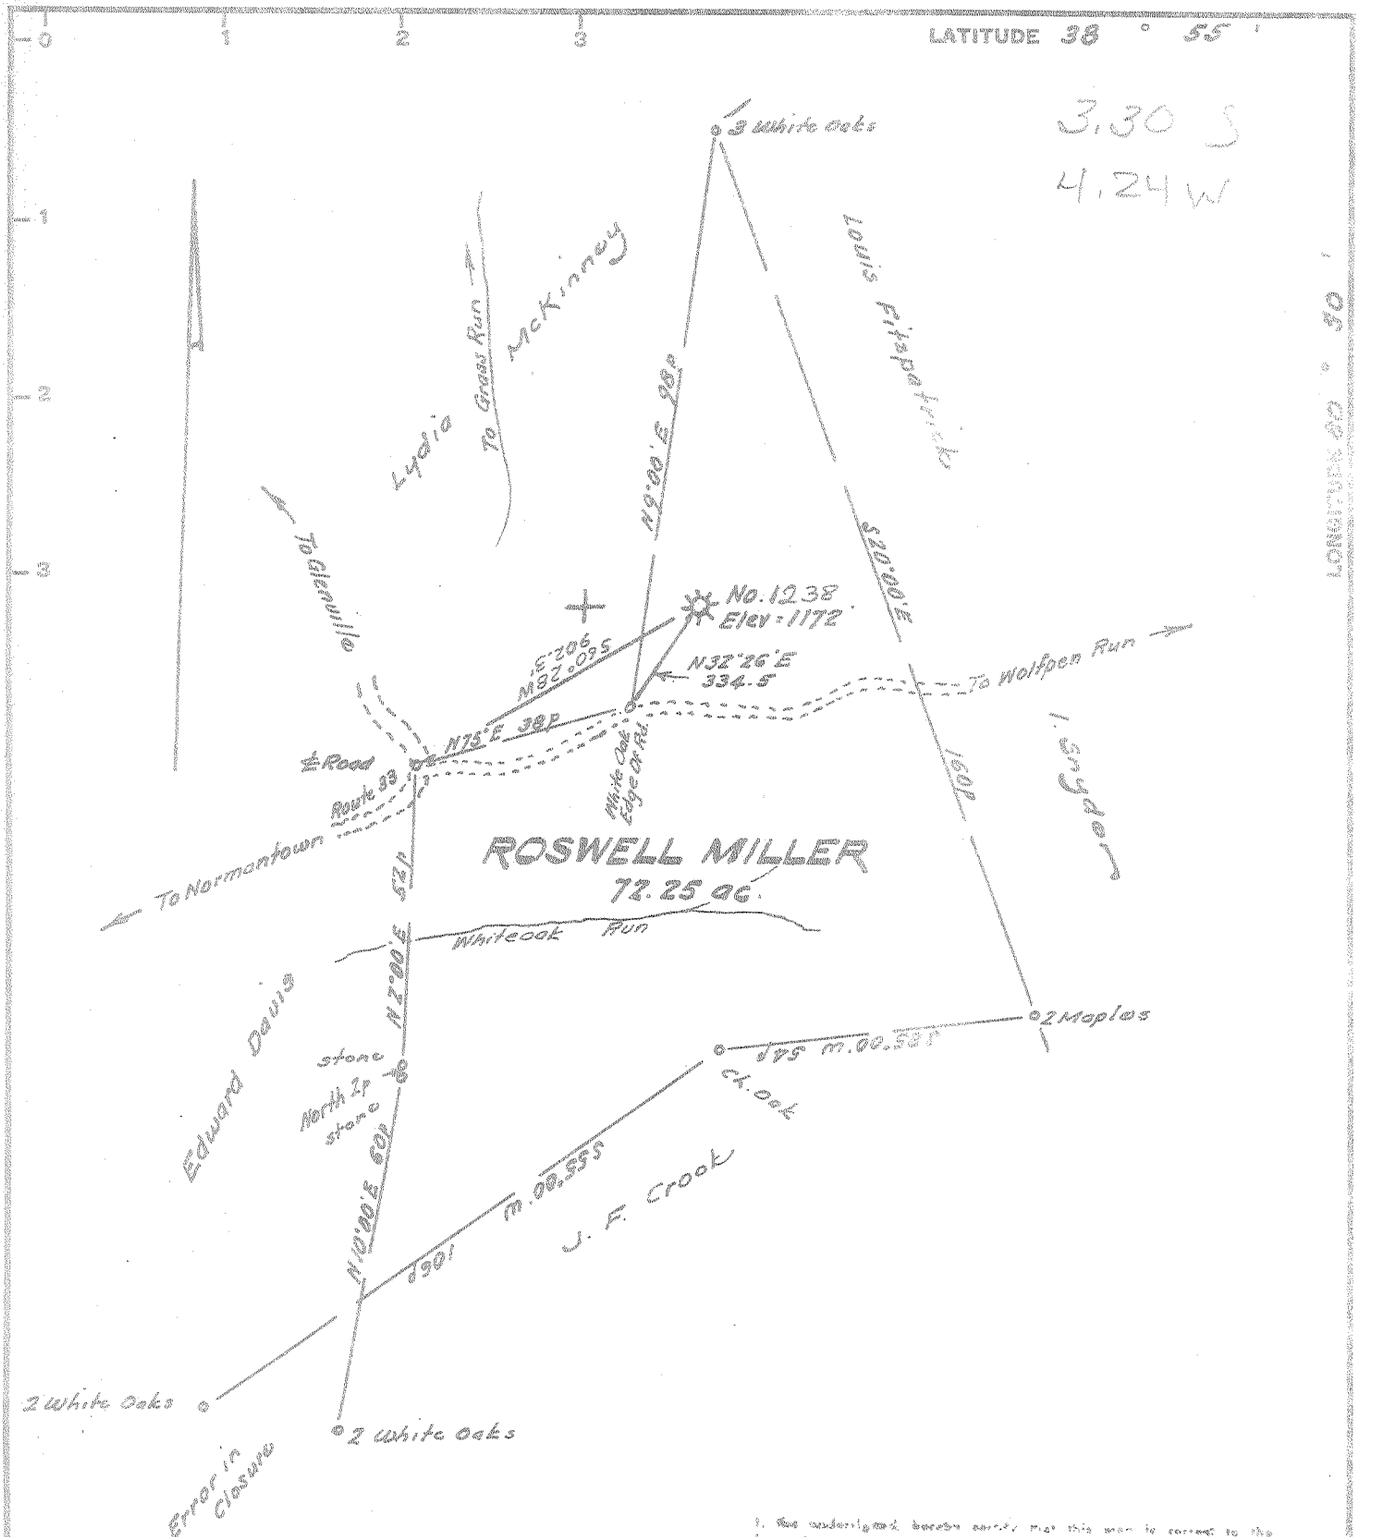

I, the undersigned, hereby certify that this map is correct to the best of my knowledge and belief and shows all of the information required by paragraph 6 of the rules and regulations of the oil and gas inspectors of the mining town of West Virginia.

R. P. E. No. 1227

New Location ☐
Drill Deeper ☐
Abandonment ☒

Elev. ref.:- Elev. top of hill = 1110'

Error in Closure :- Less than 1' in 200'

Company Carnegie Natural Gas Co.
Address Marshall Pennsylvania
Farm R. Miller
Tract ____ Acres 76 Lease No. 5219
Well (Farm) No. TWO Serial No. 1238
Elevation (Spirit Level) 1172
Quadrangle Glenville — C
County Gilmer District Center
Engineer [signature]
Engineer's Registration No. 1227
File No. ____ Drawing No. ____
Date July 5, 1966 Scale 1" = 300' = 495'

STATE OF WEST VIRGINIA
DEPARTMENT OF MINES
OIL AND GAS DIVISION
CHARLESTON

WELL LOCATION MAP

FILE NO. OIL - 415-A

+ Denotes location of well on United States Topographic Maps, scale 1 to 62,500, latitude and longitude lines being represented by border lines as shown.

— Denotes one inch spaces on border line of original tracing.

K&E IMPERIAL™ TRACING CLOTH 73575