40°30'00"

Latitude

.09 s
1.76 w

80°30'00"

Longitude

Topo Location

7.5' Loc. _____ 15' Loc. (calc.) _____

Company SA Cobb

Farm EL Hennon #1

15' Quad (sec.) _____

7.5' Quad Weston

District Clay

WELL LOCATION PLAT

County 029 Permit 30007

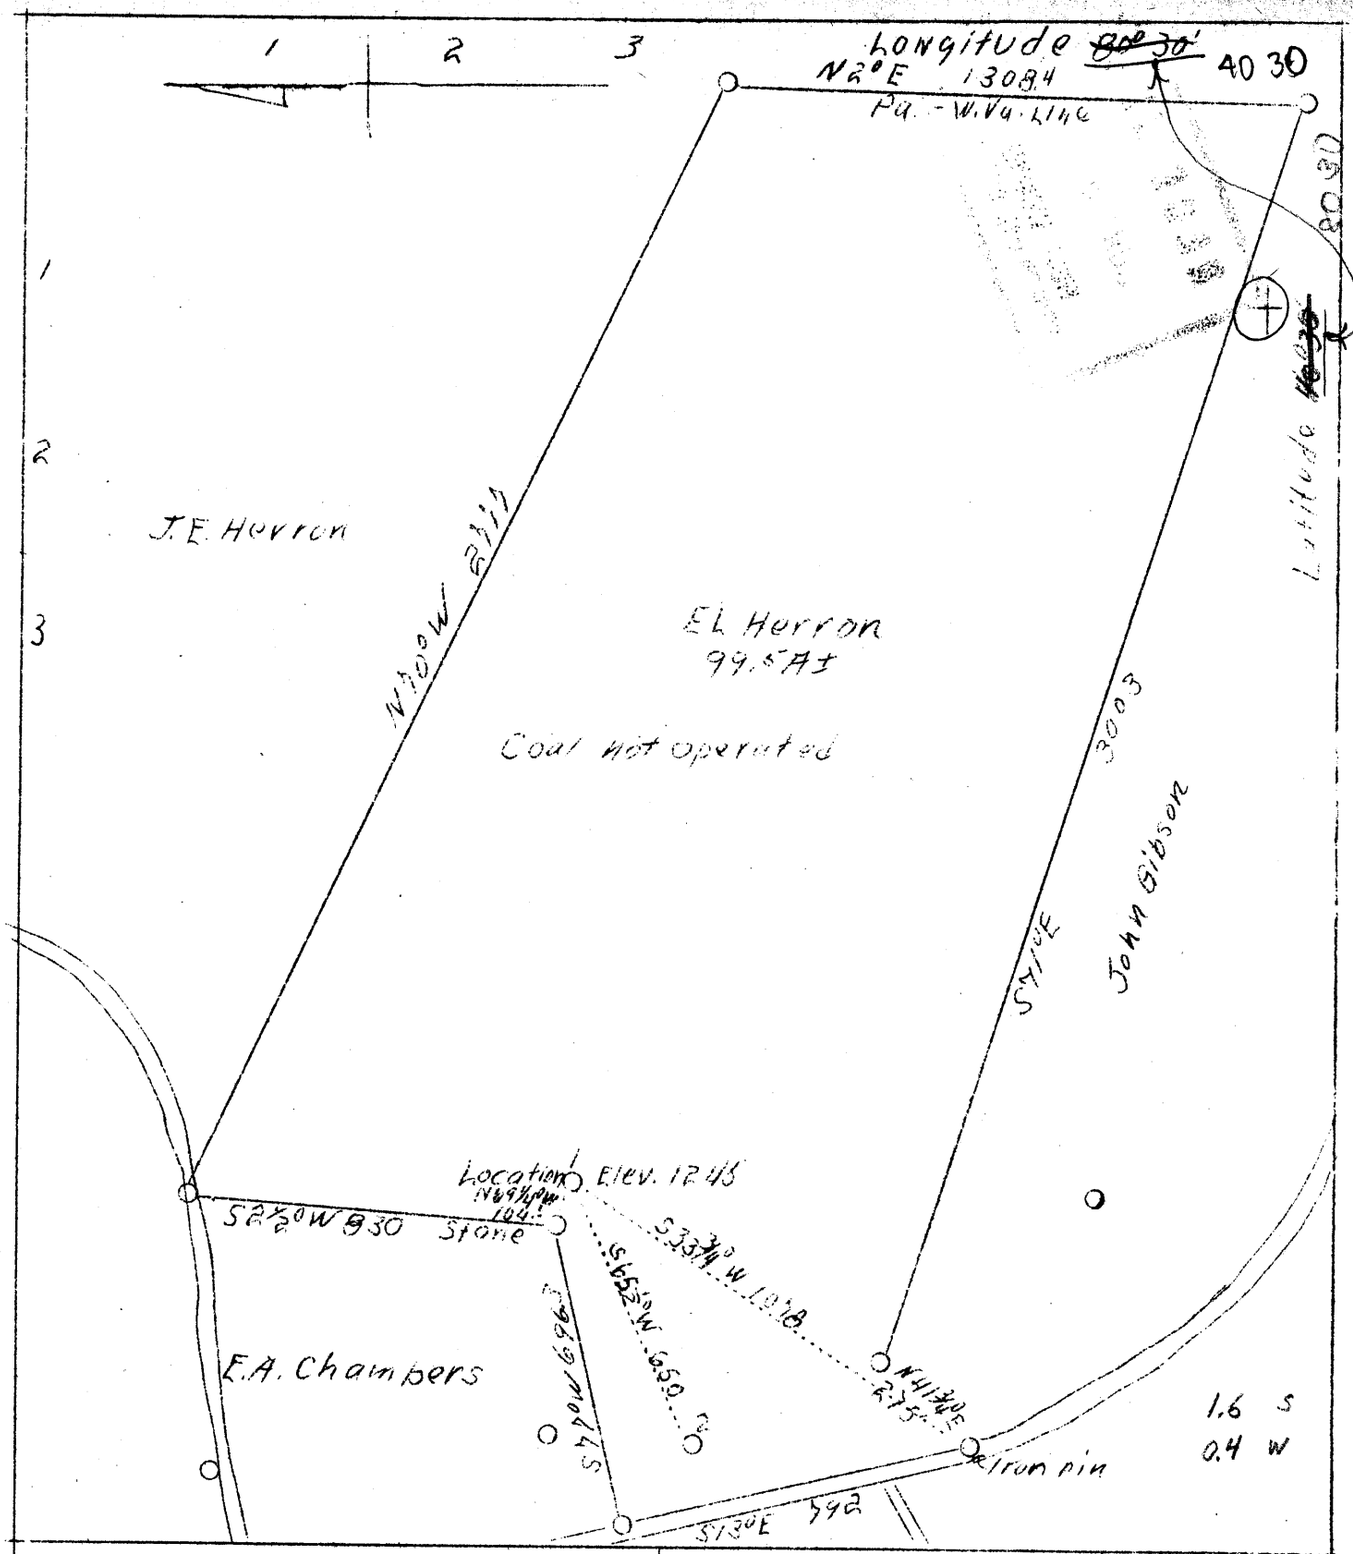

Company	S. A. Cobb
Address	Chester, W. Va.
Farm	E. L. Herron
Tract	One Acres 99.5
Well (Farm) No.	One
Quadrangle	~~Wellsville~~ Steubenville! NE.
County	Hancock
District	Clay
Engineer	Chas. J. Koltalbach (?)
Engineer's Reg. No.	314
File No.	- Drawing No. One
Date	5-18-38
Scale	1" = 400'

STATE OF WEST VIRGINIA
Department of Mines
OIL & GAS DIVISION
Charleston

WELL LOCATION MAP

File No. Han-7-17

x Denotes location of well on United States Topographic Maps, scale 1 to 62,500 longitude and latitude lines being represented by border lines as shown.

Denotes one inch spaces on border line of original tracing.