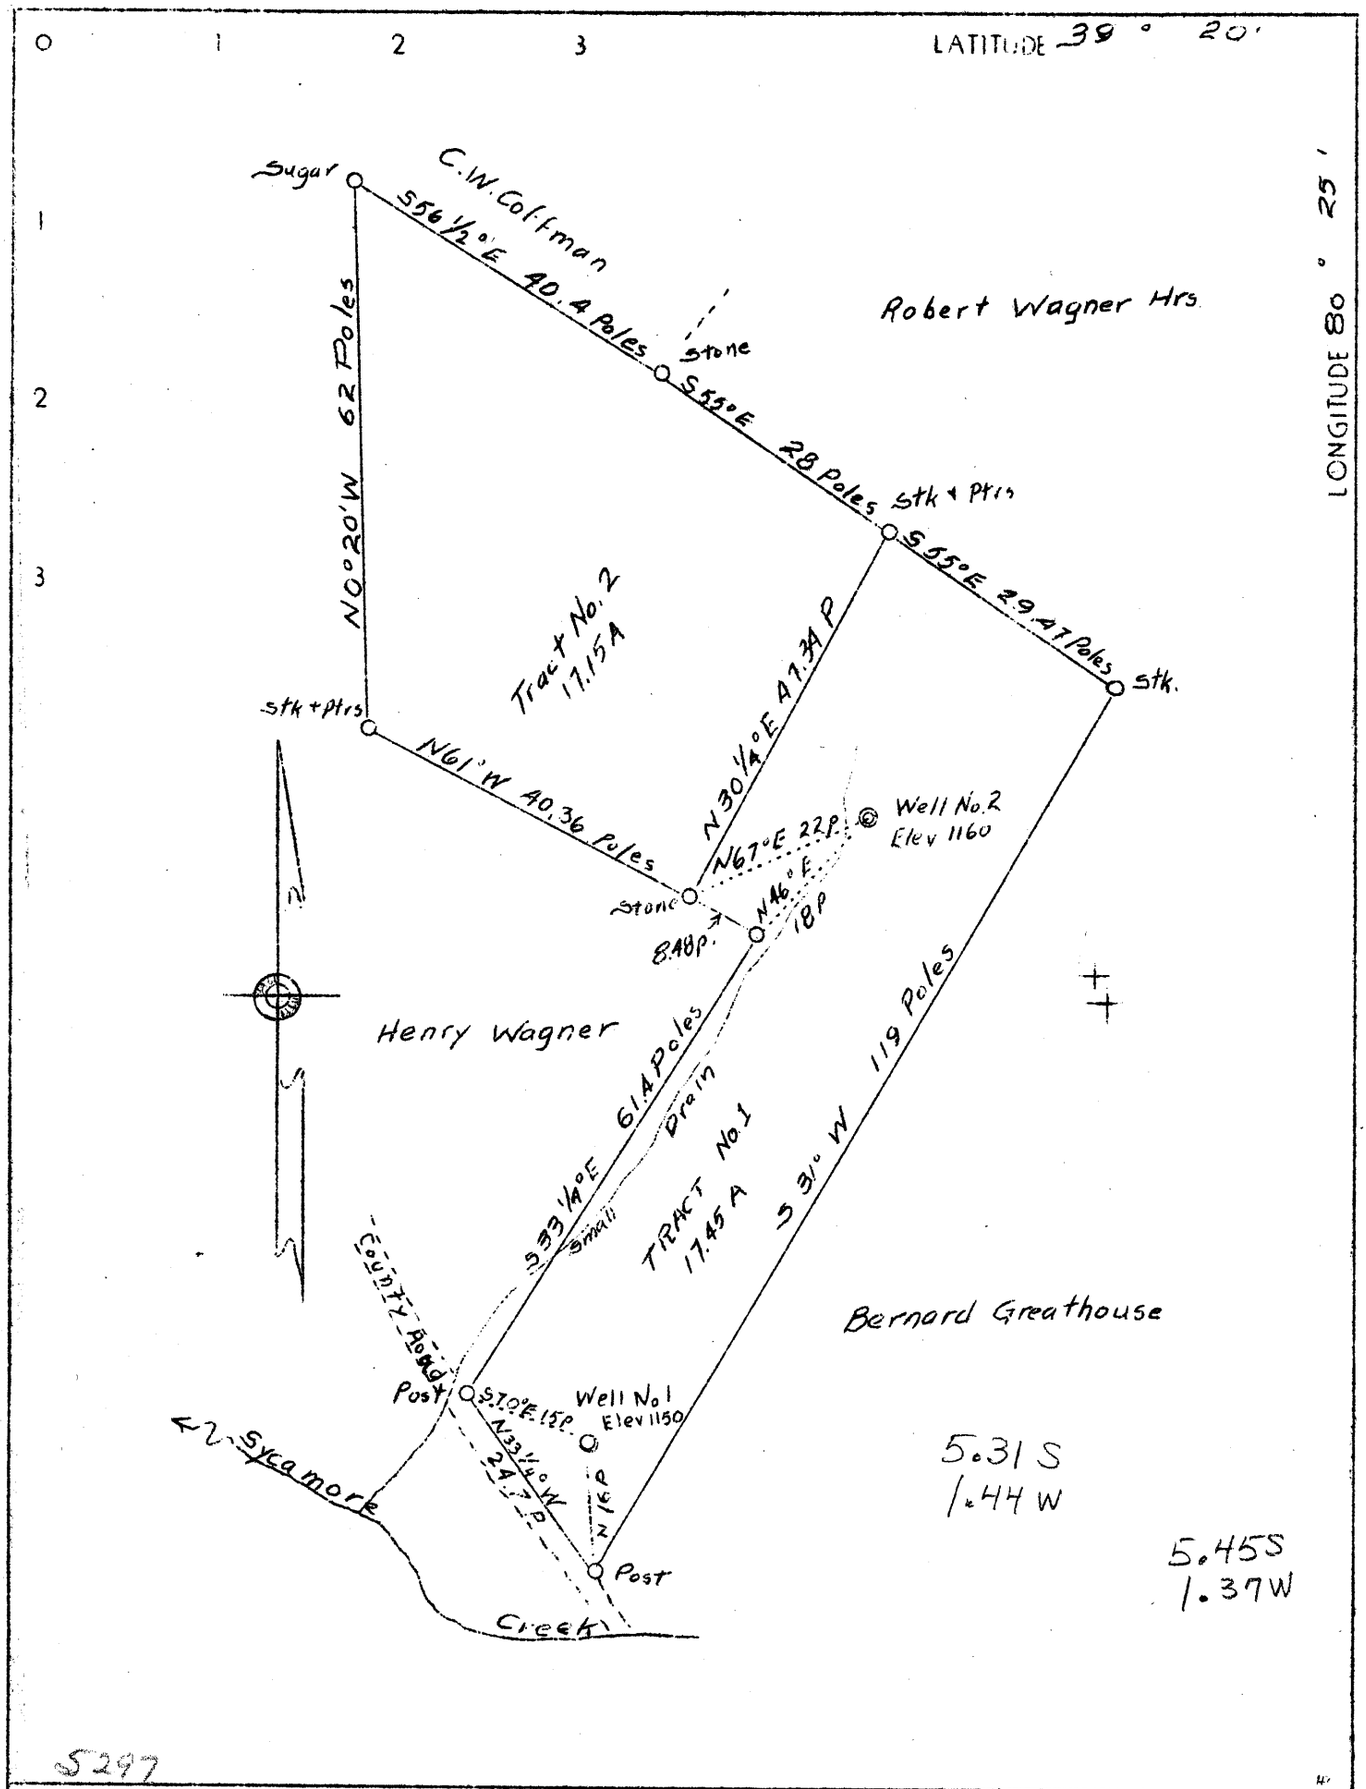

5297

Company Snyder Bros. & Flinn
Address 405½ Market St. Parkersburg
Farm Henry Wagner
Tract No. 1 Acres 17.45 Lease No.
Well (Farm) Nos. 1-2 Serial No.
Elevation (Spirit Level) #1-1150, 2-1160
Quadrangle Clarksburg
County Harrison District Union
Engineer J. E. Anderson
Engineer's Registration No. Surveyor
File No. Drawing No.
Date Dec. 26, 1936 Scale 1"-20 poles

STATE OF WEST VIRGINIA
Department of Mines
OIL AND GAS DIVISION
CHARLESTON

WELL LOCATION MAP

File No. Har. 353 & 354 A

+ Denotes location of well on U. S. Topographic Maps, scale 1 to 62,500, latitude and longitude lines being represented by border lines as shown.

— Denotes one inch spaces on border line of original tracing.