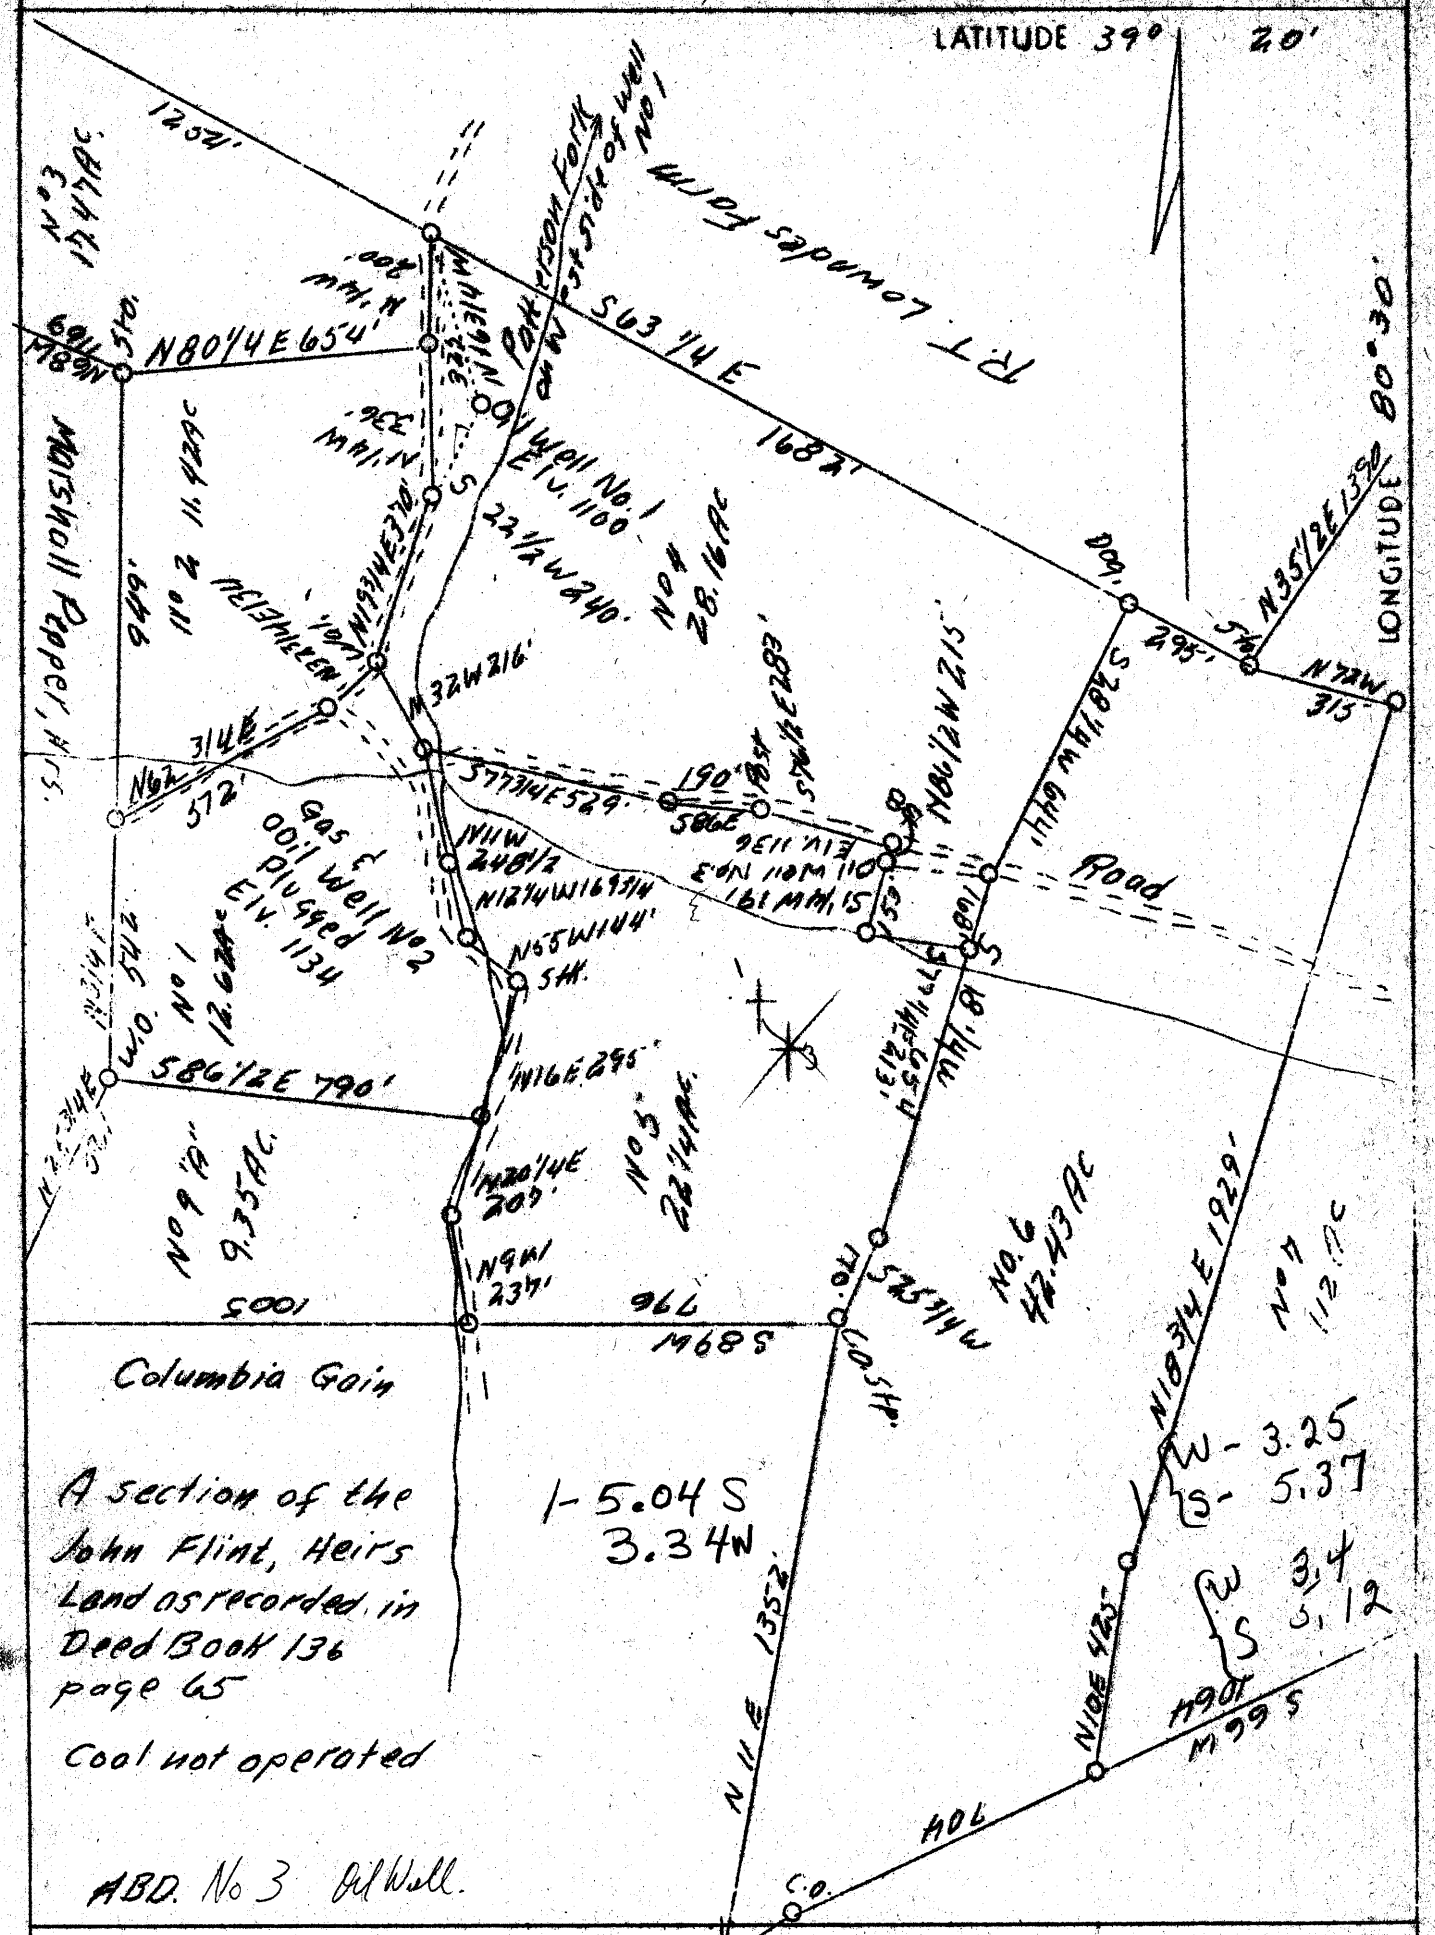

Company	Zanesville Tool & Supply Co.
Address	B-623, Zanesville, Ohio
Farm	John Flint, Heirs Lease
Tract	4 and 5
Acres	50.41
Well (Farm) No.	1 and 3
Elevation (SL)	1100 and 1136
Quadrangle	Centerpoint SE
County	Harrison
District	Tenmile
Engineer	C. C. Fittro, C. E.
Eng. Reg. No.	818
File No.	XYZ
Drawing No.	129
Date	Sept. 7, 1939
Scale	400' - 1"

STATE OF WEST VIRGINIA
Department of Mines
OIL & GAS DIVISION
Charleston

WELL LOCATION MAP

File No. HOR-522-A No 3

x Denotes location of well on U. S. Topographic Maps, scale 1 to 62,500, latitude and longitude lines being represented by border lines as shown.

- Denotes one inch spaces on border line of original tracing.