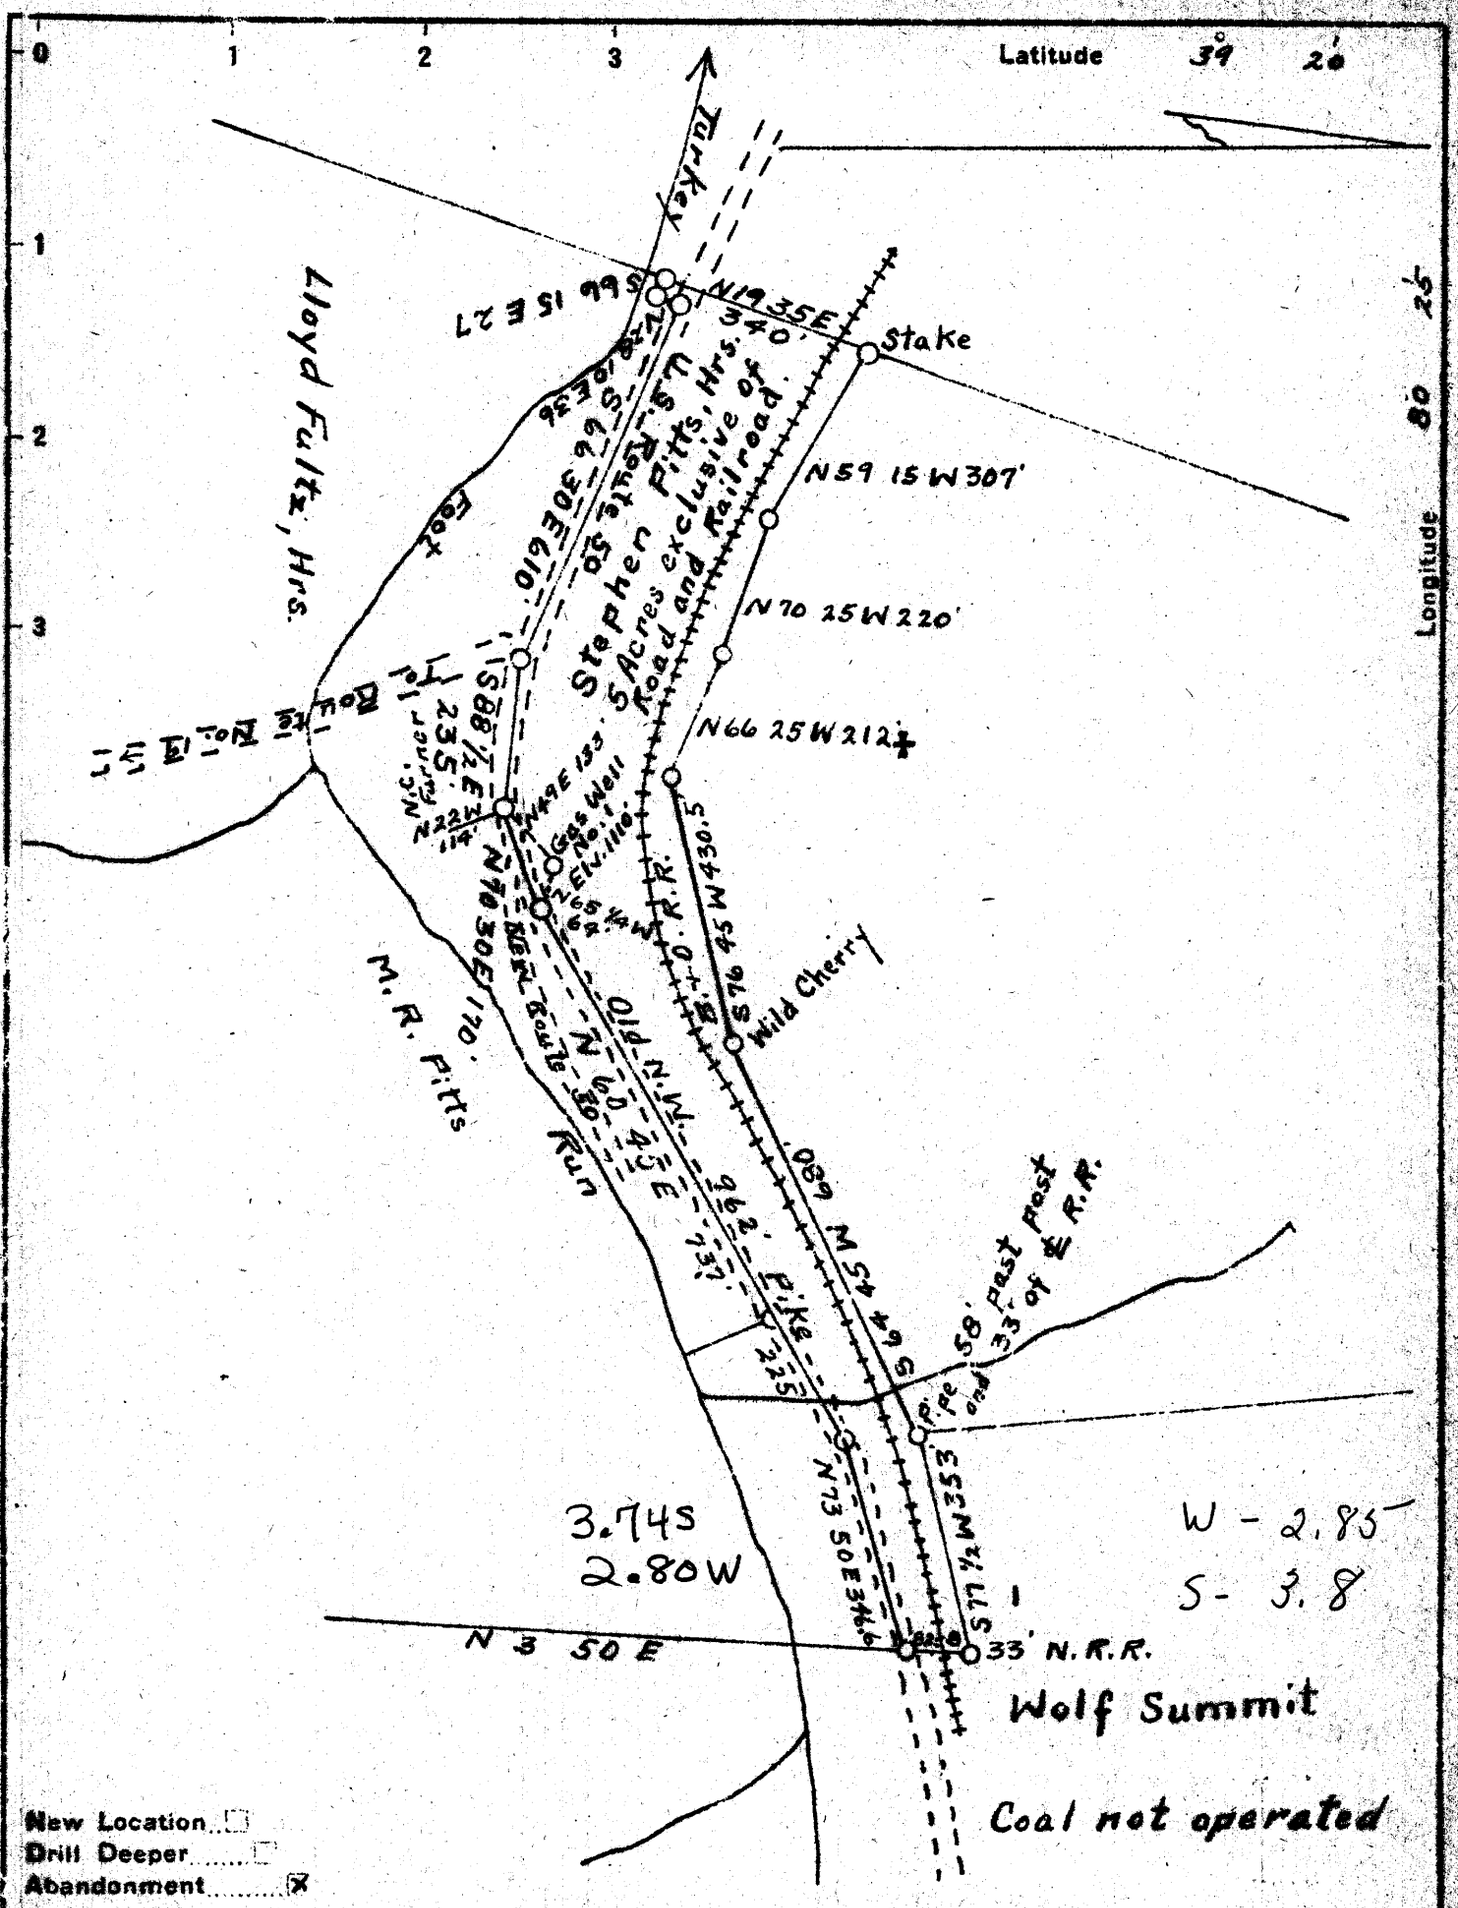

New Location ☐
Drill Deeper ☐
Abandonment ☒

Company J. M. Raad 5258
Address Salem, West Virginia
Farm Stephen Pitts, Heirs
Tract ____ Acres 5 Lease No. ____
Well (Farm) No. 1 Serial No. ____
Elevation (Spirit Level) 1110 SW.
Quadrangle Clarksburg.
County Harrison District Tenmile
Engineer C. C. Fittro, C. E.
Engineer's Registration No. 818
File No. XYZ Drawing No. 153
Date Jan. 15, 1940 Scale 300 Ft. = 1 inch

STATE OF WEST VIRGINIA
DEPARTMENT OF MINES
OIL AND GAS DIVISION
CHARLESTON

WELL LOCATION MAP

FILE NO. HAR-555A

+ Denotes location of well on United States Topographic Maps, scale 1 to 62,500, latitude and longitude lines being represented by border lines as shown.

— Denotes one inch spaces on border line of original tracing.