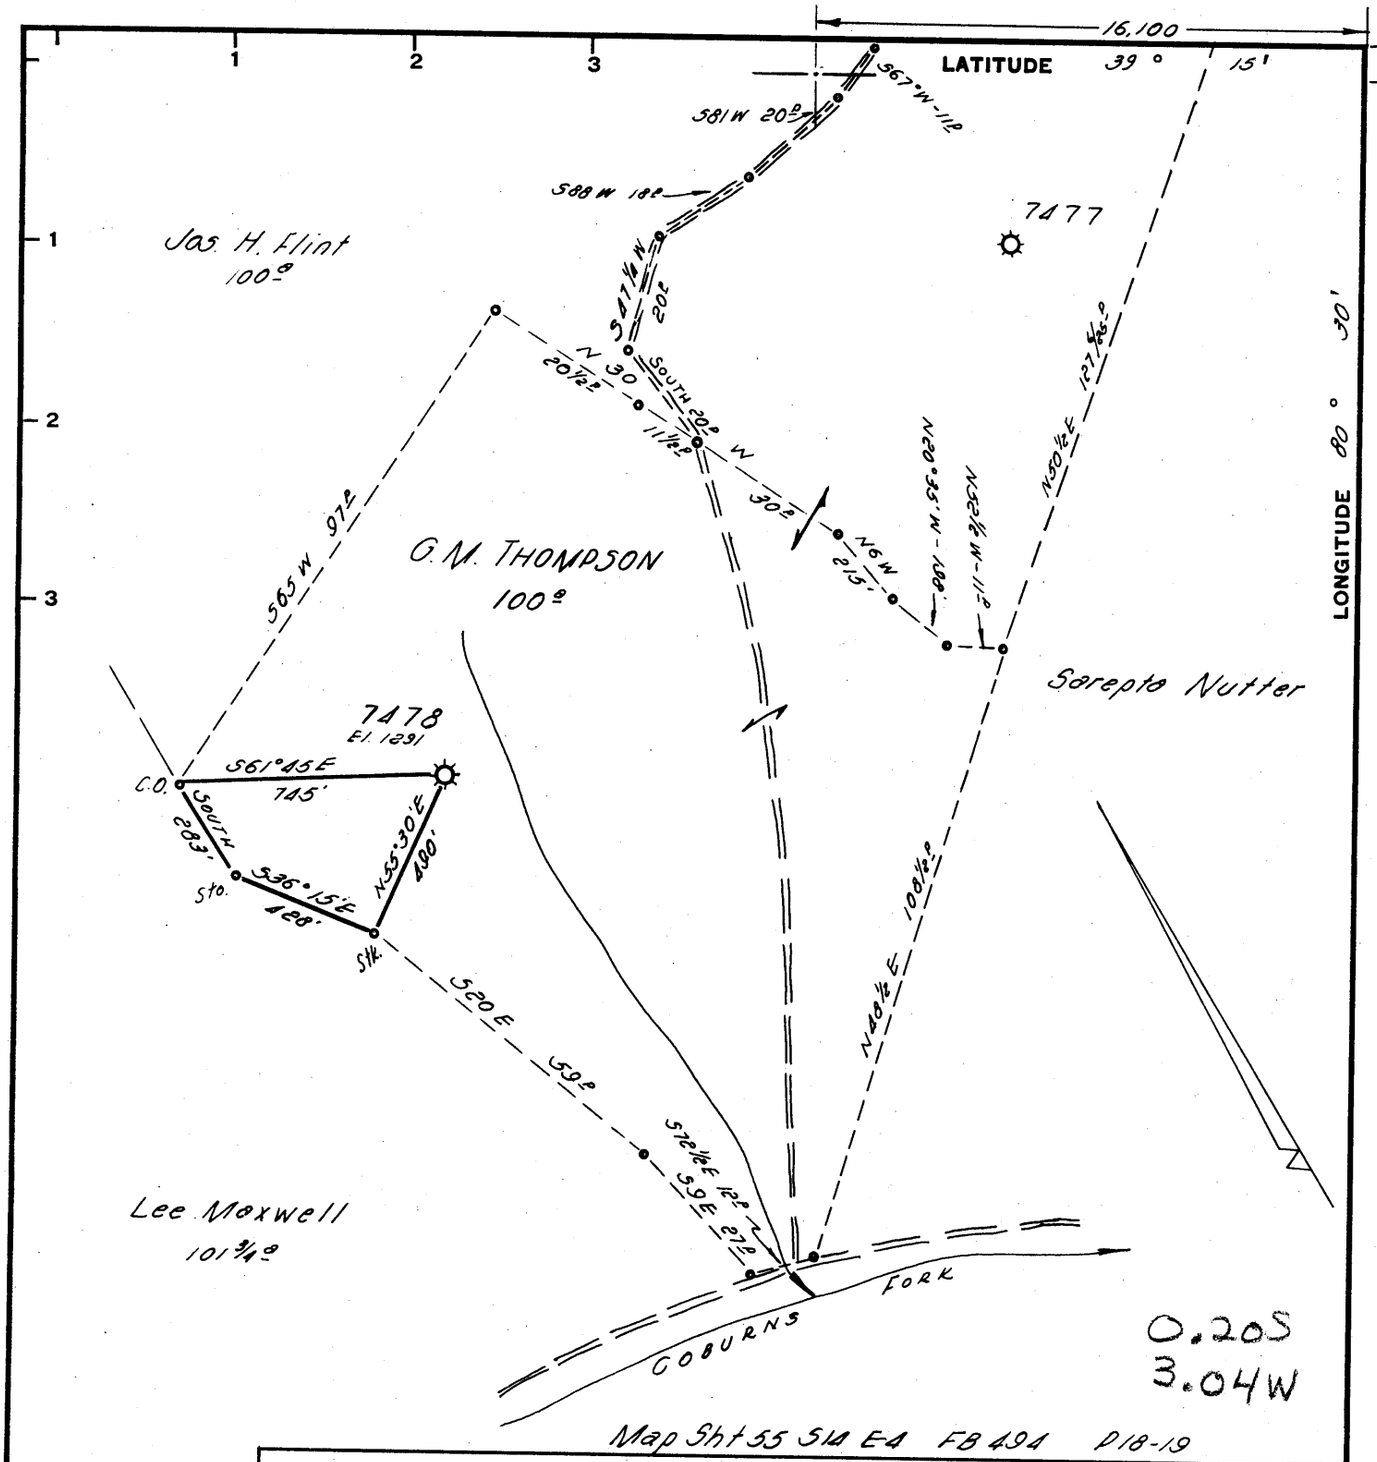

Minimum Error of Closure 1" IN 800'

Source of Elevation ELEV. FROM RD. FORKS NEAR HALL'S RUN SCHOOL ELEV. 1408.0'

"I, the undersigned, hereby certify that this map is correct to the best of my knowledge and belief and shows all the information required by paragraph 6 of the rules and regulations of the oil and gas section of the mining laws of West Virginia."

New Location ☐
Drill Deeper ☐
Abandonment ☒

Company HOPE NATURAL GAS CO.
Address CLARKSBURG, W. VA.
Farm G.M. THOMPSON
Tract _____ Acres 100 Lease No. 44999
Well (Farm) No. _____ Serial No. 7478
Elevation (Spirit Level) 1291'
Quadrangle VADIS NE
County HARRISON District TEN MILE
Engineer Jackson M. Jarvis
Engineer's Registration No. 2397
File No. _____ Drawing No. _____
Date 11-6-64 Scale 1" = 500'

STATE OF WEST VIRGINIA
DEPARTMENT OF MINES
OIL AND GAS DIVISION
CHARLESTON

WELL LOCATION MAP

FILE NO. Har-1835-A

+ Denotes location of well on United States Topographic Maps, scale 1 to 62,500, latitude and longitude lines being represented by border lines as shown.

— Denotes one inch spaces on border line of original tracing.

K+E IMPERIAL™ TRACING CLOTH 72013

862-A