Plot___ Log___ Card___ CSD___ Mflm___

21,600

LATITUDE 39 ° 20'

LONGITUDE 80 ° 10'

14,000'

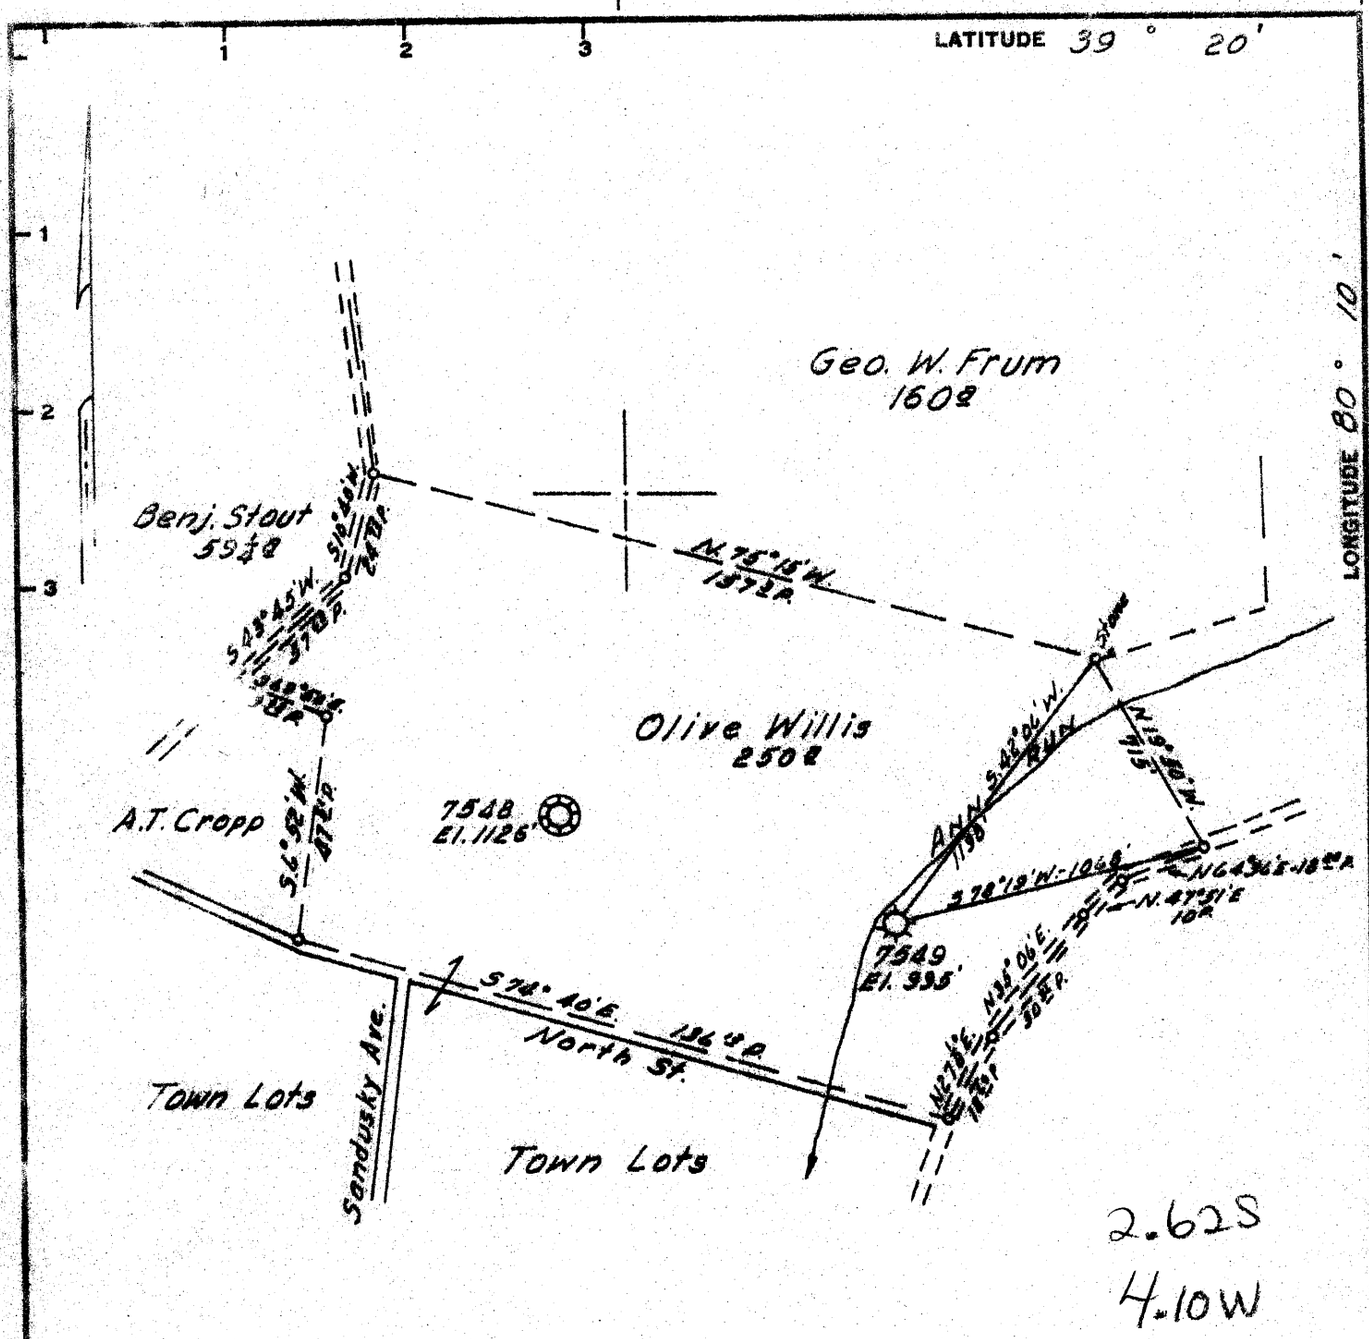

Minimum Error of Closure 1' IN 200'

Source of Elevation CONSOLIDATED GAS SUPPLY CORP. WELL # 7546 ELEVATION 1155'

"I, the undersigned, hereby certify that this map is correct to the best of my knowledge and belief and shows all the information required by paragraph 6 of the rules and regulations of the oil and gas section of the mining laws of West Virginia."

New Location ☐
Drill Deeper ☐
Abandonment ☒

MAP SHEET 42, SQUARE S12-E20, F.B. 525 P. 38-39

Company CONSOLIDATED GAS SUPPLY CORP.
Address CLARKSBURG, W. VA.
Farm OLIVE WILLIS
Tract ____ Acres 250 Lease No. 45452
Well (Farm) No. ____ Serial No. 7549
Elevation (Spirit Level) 995'
Quadrangle FAIRMONT S.W.
County HARRISON District SIMPSON
Engineer Jackson M. Jarvis
Engineer's Registration No. 2397
File No. ____ Drawing No. ____
Date AUG. 23, 1966 Scale 1" = 600'

STATE OF WEST VIRGINIA
DEPARTMENT OF MINES
OIL AND GAS DIVISION
CHARLESTON

WELL LOCATION MAP

FILE NO. HaR-1847-A

+ Denotes location of well on United States Topographic Maps, scale 1 to 62,500, latitude and longitude lines being represented by border lines as shown.

— Denotes one inch spaces on border line of original tracing.

H-2 IMPERIAL™ TRACING CLOTH 18012

NOV 3 1967

169-B