Plot ✓ Log ✓ Card ✓ CSD___ Mflm___

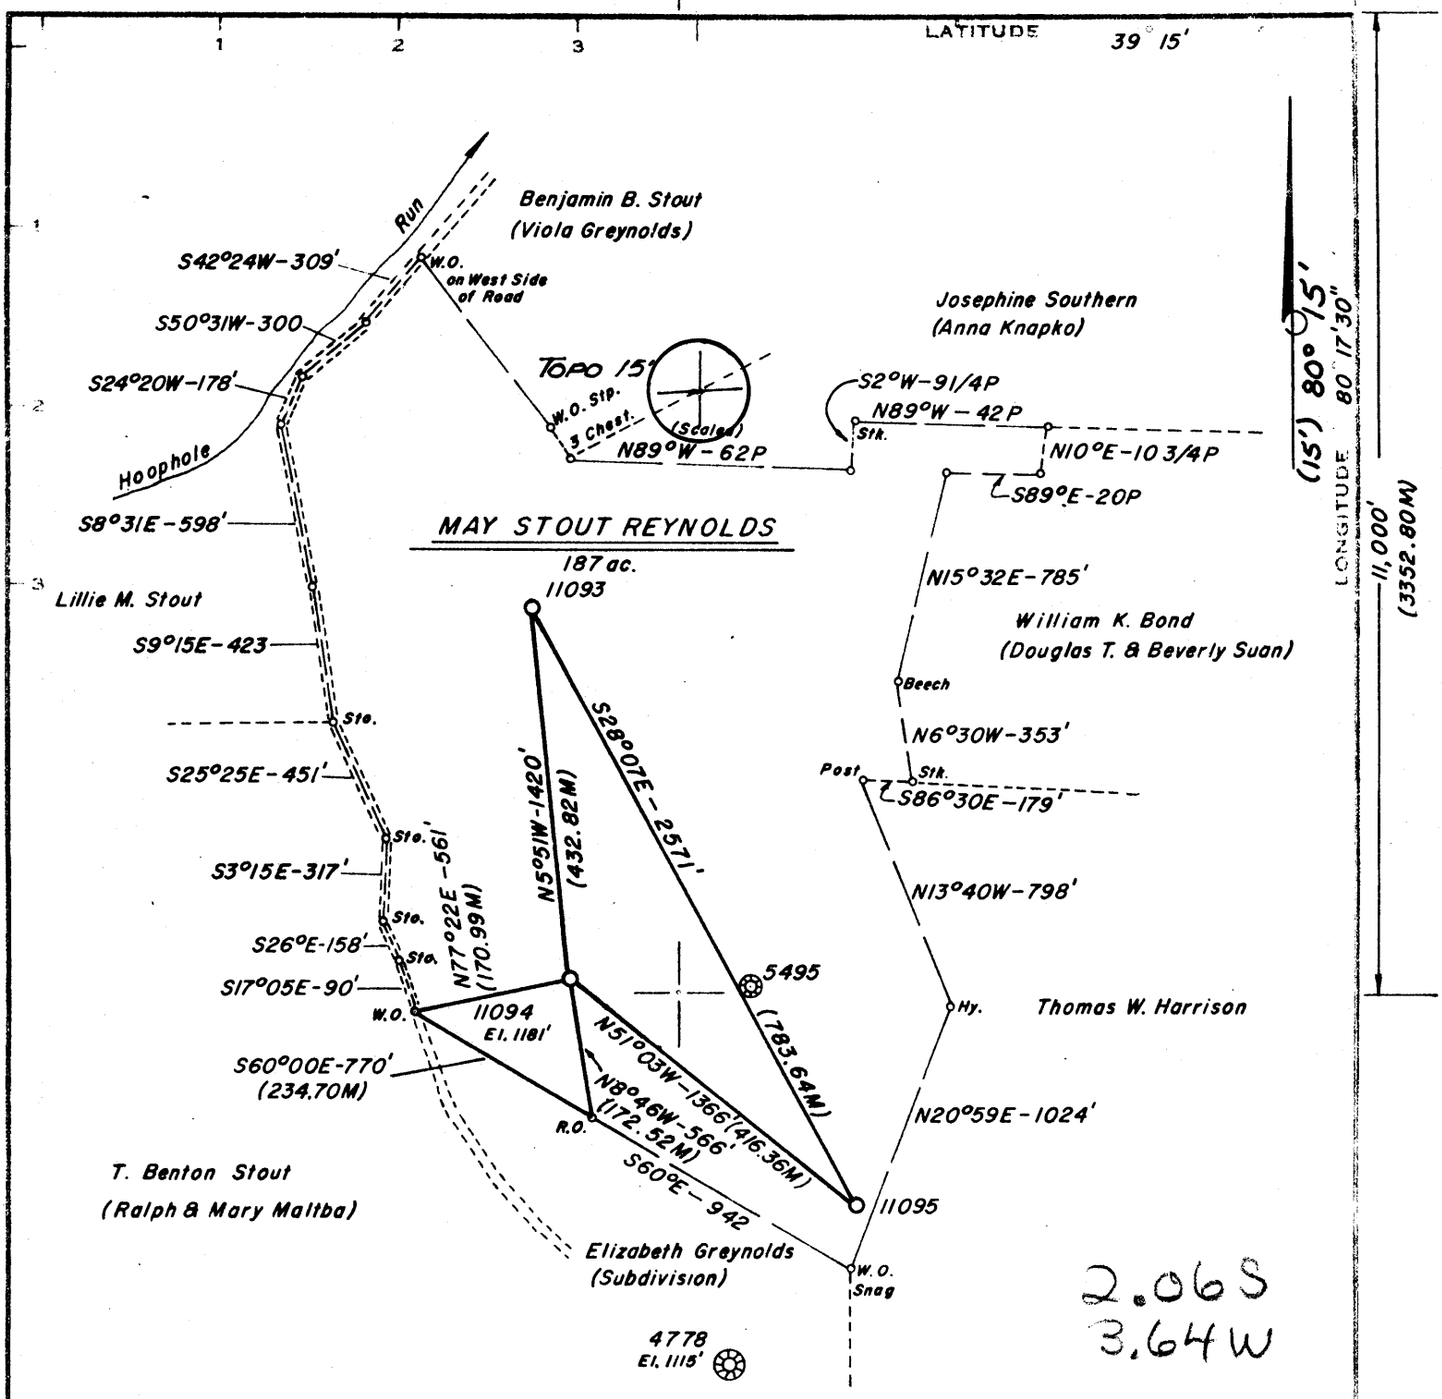

Minimum Error of Closure 1' In 200'

Source of Elevation B.M. - Culvert At Road Intersection Mount Clare 7 1/2'

Topo Map — Elevation 1053'

"I, the undersigned, hereby certify that this map is correct to the best of my knowledge and belief and shows all the information required by paragraph 6 of the rules and regulations of the oil and gas section of the mining laws of West Virginia."

New Location ☐
Drill Deeper ___
Abandonment X

Map Sheet 43 S-17 E-16 F.B. 1753 Pg. 10-21

Company Consolidated Gas Supply Corporation
Address 445 W. Main St., Clarksburg, W. Va.
Farm May Stout Reynolds
Tract ___ Acres 187 Lease No. 77938
Well (Farm) No. ___ Serial No. 11094
Elevation (Spirit Level) 1181' N.E.
Quadrangle Mount Clare 7 1/2' Weston 15'
County Harrison District Elk
Engineer Jackson M. Jarvis
Engineer's Registration No. 2397
File No. ___ Drawing No. ___
Date 11-4-75 Scale 1" = 660'

STATE OF WEST VIRGINIA
DEPARTMENT OF MINES
OIL AND GAS DIVISION
CHARLESTON

WELL LOCATION MAP

FILE NO. HAR-1977-A

Denotes location of well on United States Topographic Maps, scale 1 to 24000, latitude and longitude lines being represented by border lines as shown.

— Denotes one inch spaces on border line of original tracing.

47-033 MAR 22 1976