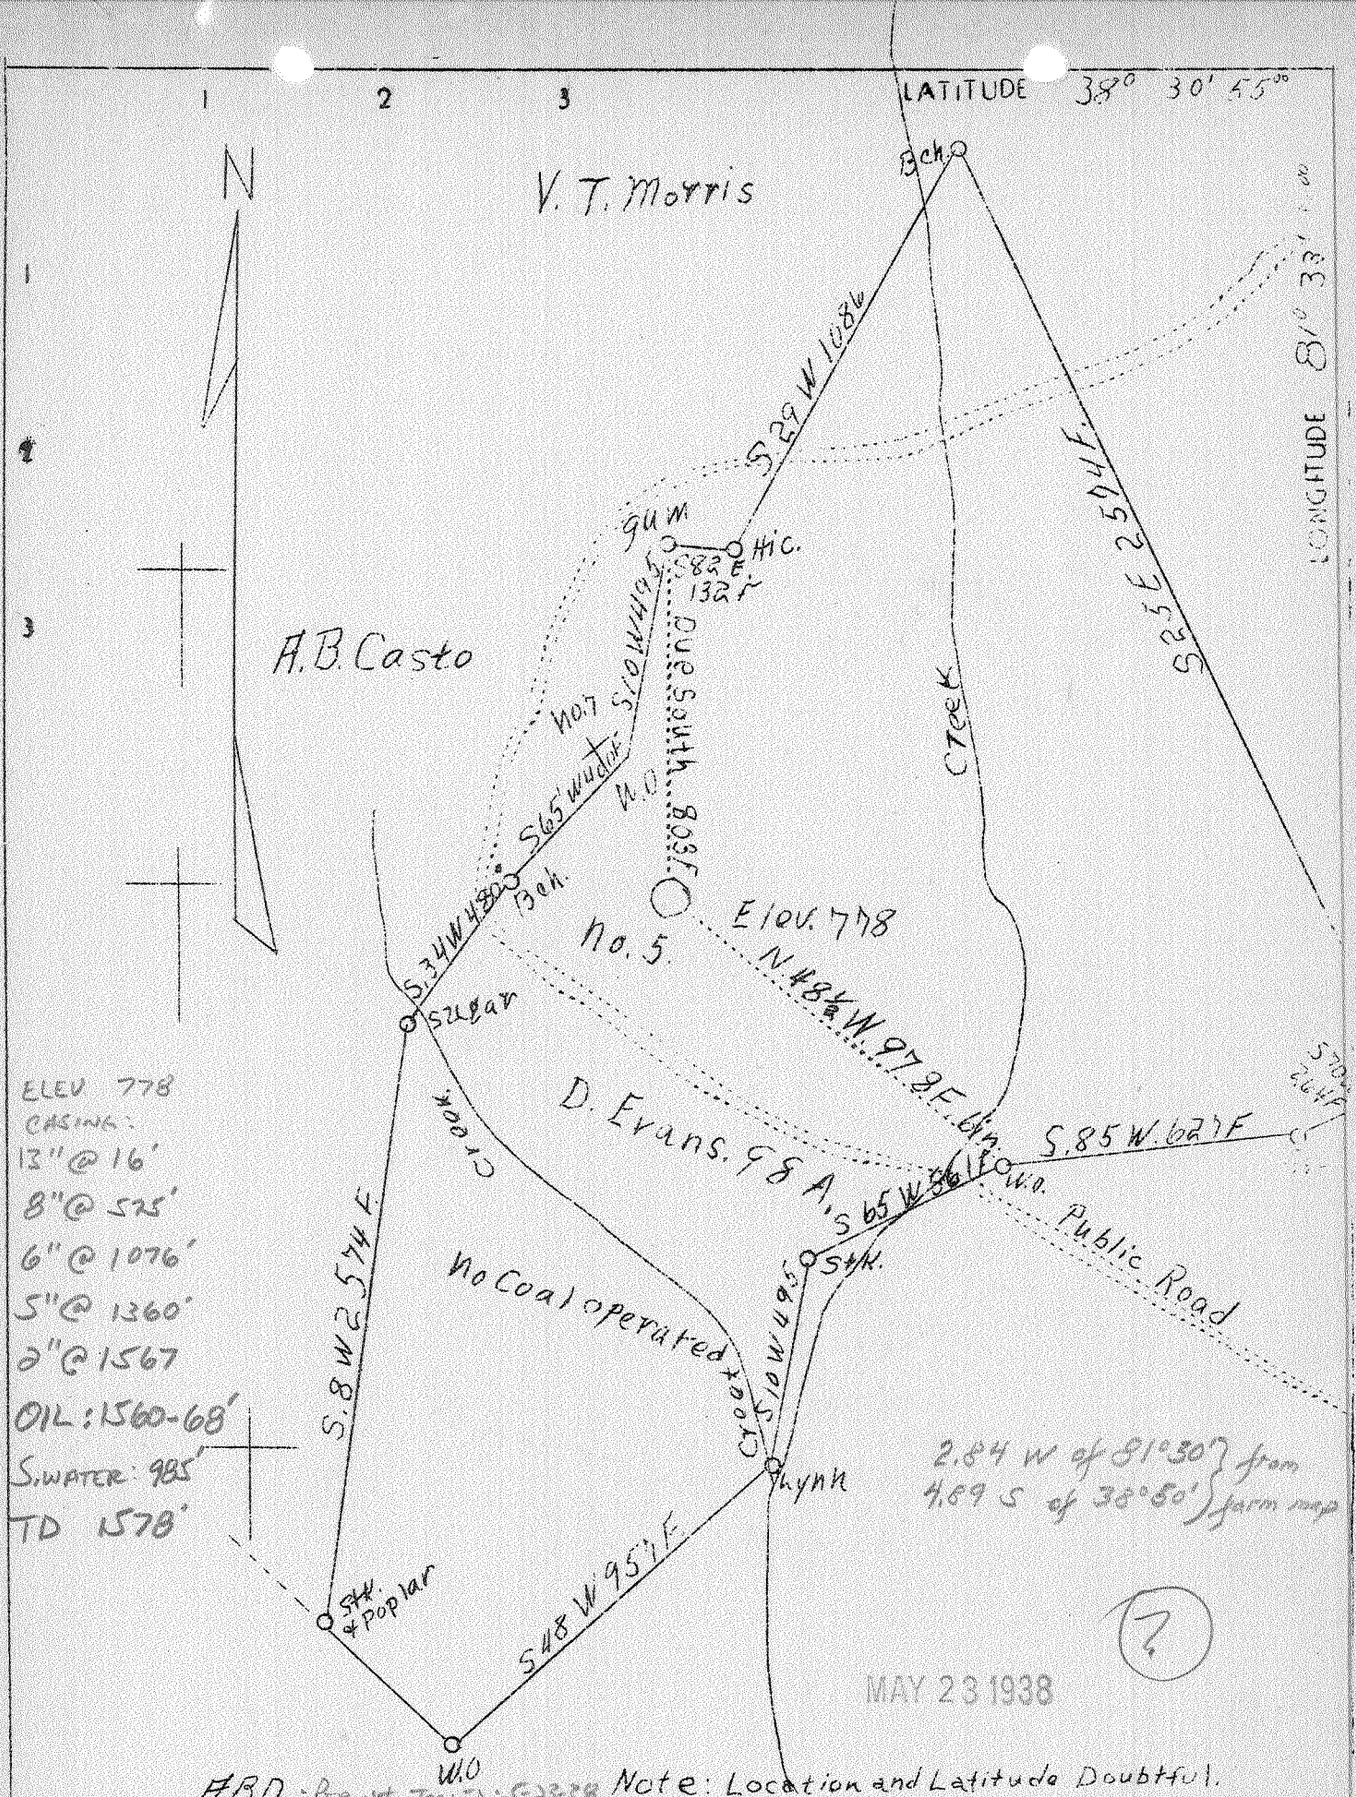

Company Walker Beren Oil Co.
Address Parkersburg, W.Va.
Farm D. Evans Oil & Gas Co.
Tract 1 Acres 98 Lease No.
Well (Farm) No. 5 Serial No. 1397
Elevation (Spirit Level) 778
Quadrangle Ripley
County Jackson District Washington
Engineer Wm. Litton
Engineer's Registration No.
File No. Drawing No.
Date April 19, 1938 Scale 1"-400'

STATE OF WEST VIRGINIA
Department of Mines
OIL AND GAS DIVISION
CHARLESTON

WELL LOCATION MAP

File No. JAC - 73 - A

Denotes location of well on United States Topographic Maps, scale 1 to 62,500, latitude and longitude lines being represented by border lines as shown.

Denotes one inch spaces on border line of original tracing.

D. EVANS OIL & GAS CO. NO. 5 (1397) - WALKER-BEREN OIL CO. - JAC-73-A.

Gay (163)