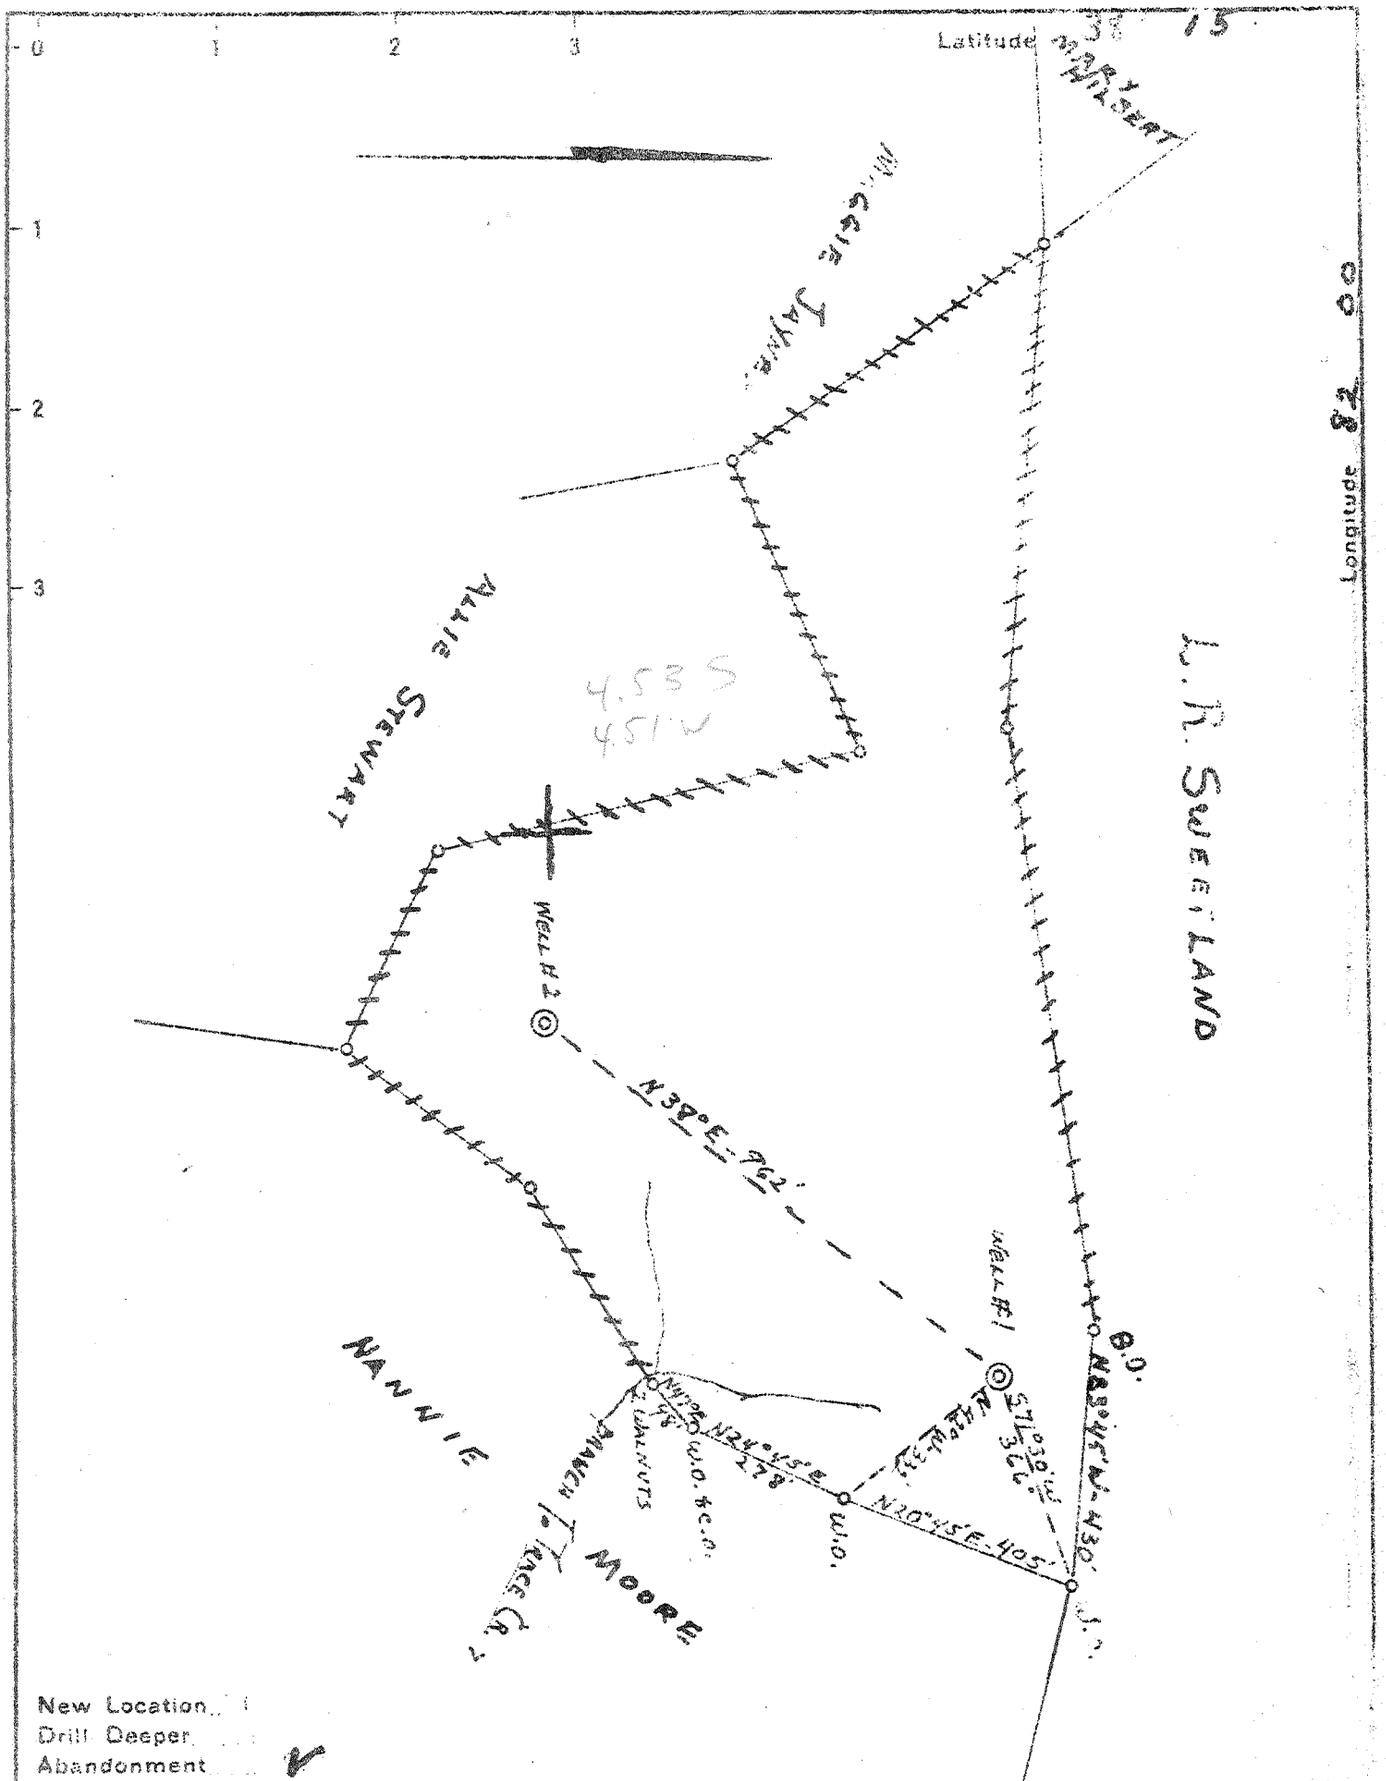

New Location (1)
Drill Deeper
Abandonment V

Company W.C. KINGERY & G.H. SUMMERSON
Address HAMLIN, W. VA.
Farm JOS. STEWART
Tract 1 Acres 30 Lease No. 1
Well (Farm) No. 1 Serial No. 1
Elevation (Spirit Level) 954
Quadrangle MILTON
County LINCOLN District CARROLL
Engineer G.D. Clark
Engineer's Registration No. 615
File No. Drawing No.
Date 6-28-43 Scale 1" = 300'

STATE OF WEST VIRGINIA
DEPARTMENT OF MINES
OIL AND GAS DIVISION
CHARLESTON

WELL LOCATION MAP

FILE NO. LIN-383-A

+ Denotes location of well on United States Topographic Maps, scale 1 to 62,500, latitude and longitude lines being represented by border lines as shown.

— Denotes one inch spaces on border line of original tracing.

IMPERIAL BLUEPRINT CO. INC.
CHARLESTON, W. VA.

N J