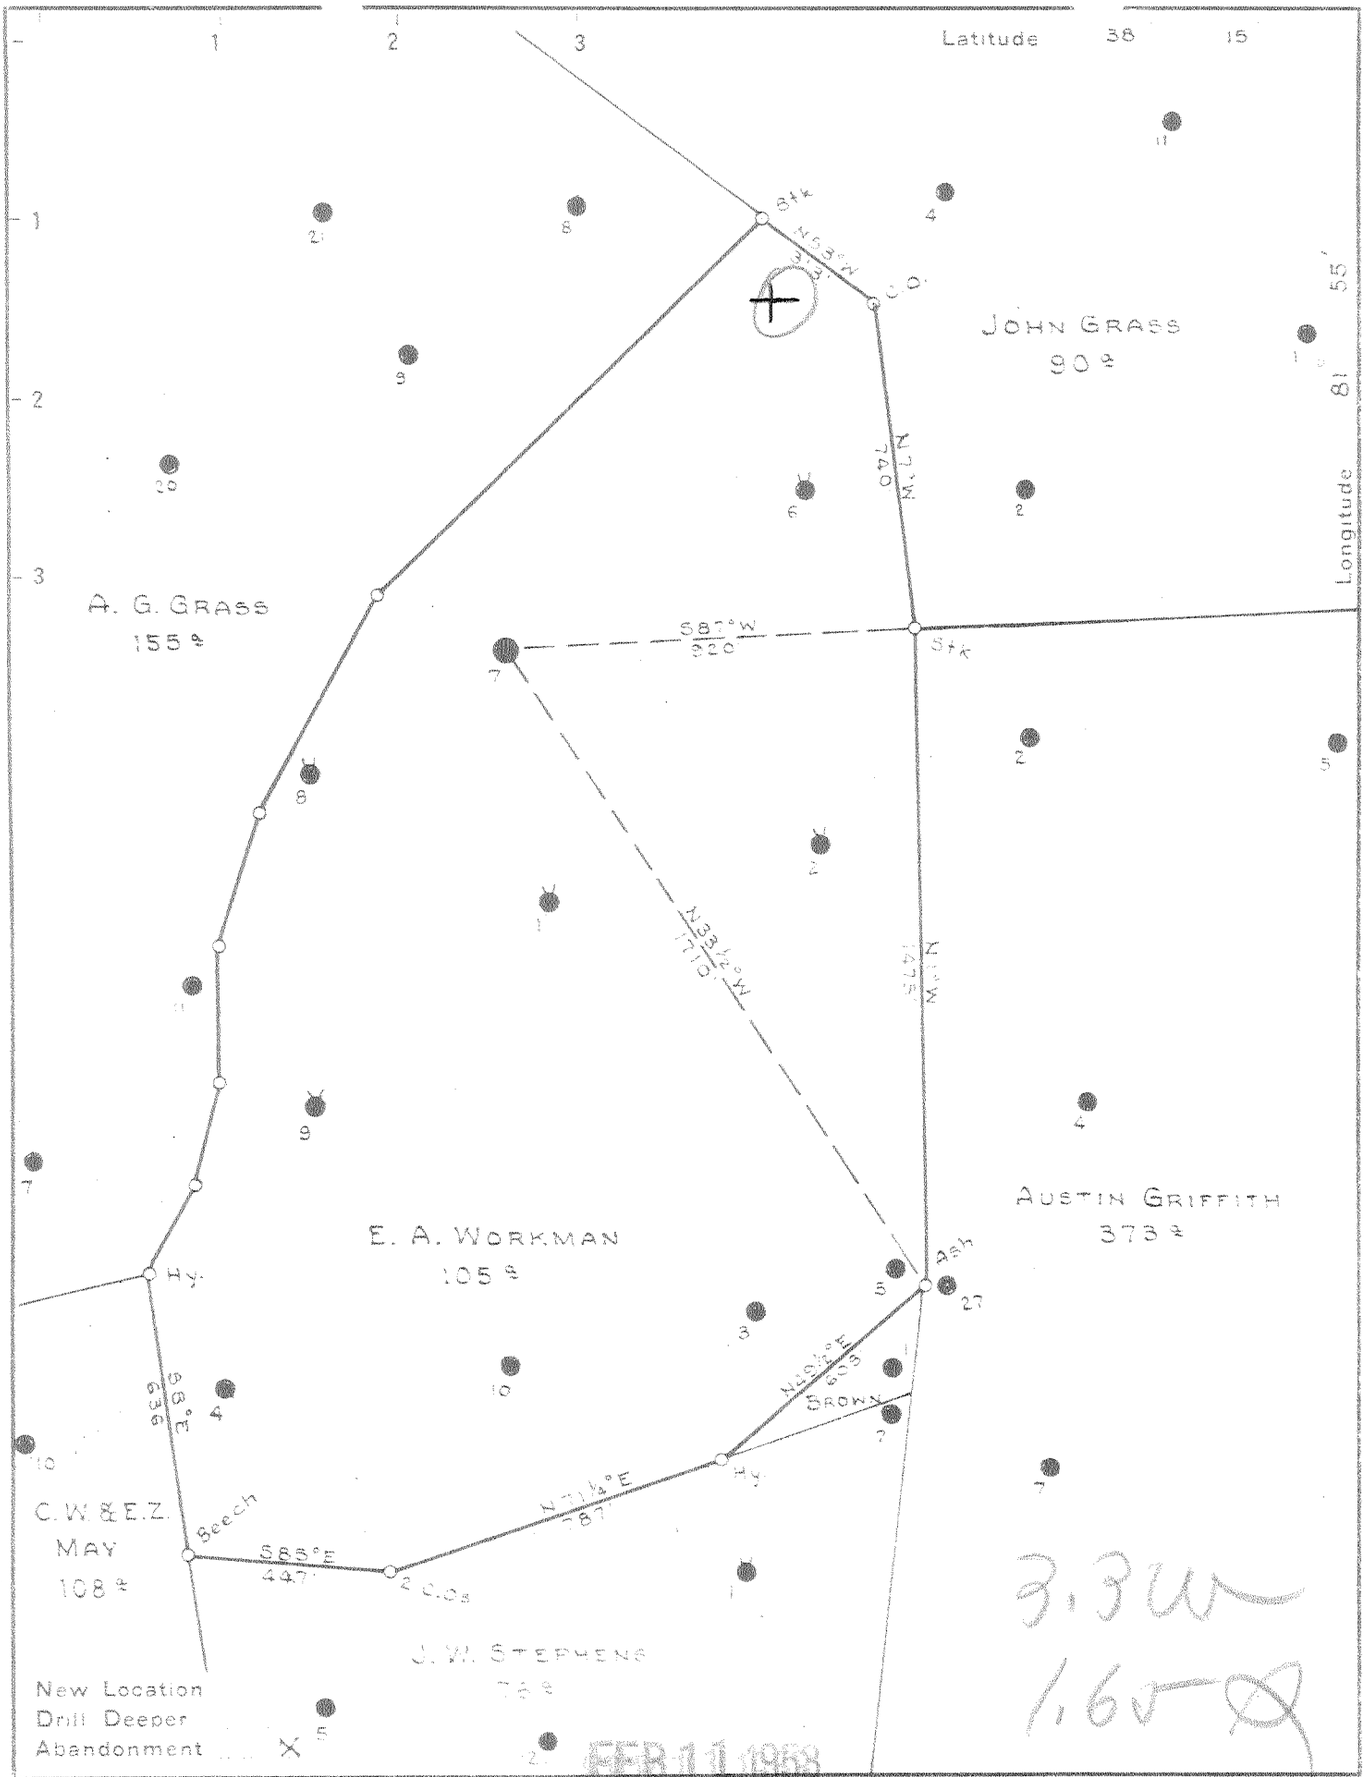

New Location
Drill Deeper
Abandonment X

FEB 11 1963

Company P. J. & L. PIPE & SUPPLY CO.
Address HAMLIN, W. VA.
Farm E. A. WORKMAN
Tract ___ Acres 105 Lease No. 7111A
Well (Farm) No. 2 Serial No. F-9500
Elevation (Spirit Level) 798.23
Quadrangle MADISON
County LINCOLN District DUVAL
Engineer PAUL E. JOACHIM
Engineer's Registration No. 669
File No. 42-49 Drawing No. ___
Date JAN. 27, 1951 Scale 1" = 400'

STATE OF WEST VIRGINIA
DEPARTMENT OF MINES
OIL AND GAS DIVISION
CHARLESTON

WELL LOCATION MAP

FILE NO. L.I.N.-1007-A

+ Denotes location of well on United States Topographic Maps, scale 1 to 62,500, latitude and longitude lines being represented by border lines as shown.

— Denotes one inch spaces on border line of original tracing.

E.A. WORKMAN NO. 7 P. J. & L. PIPE & SUPPLY CO. LIN-1007-A