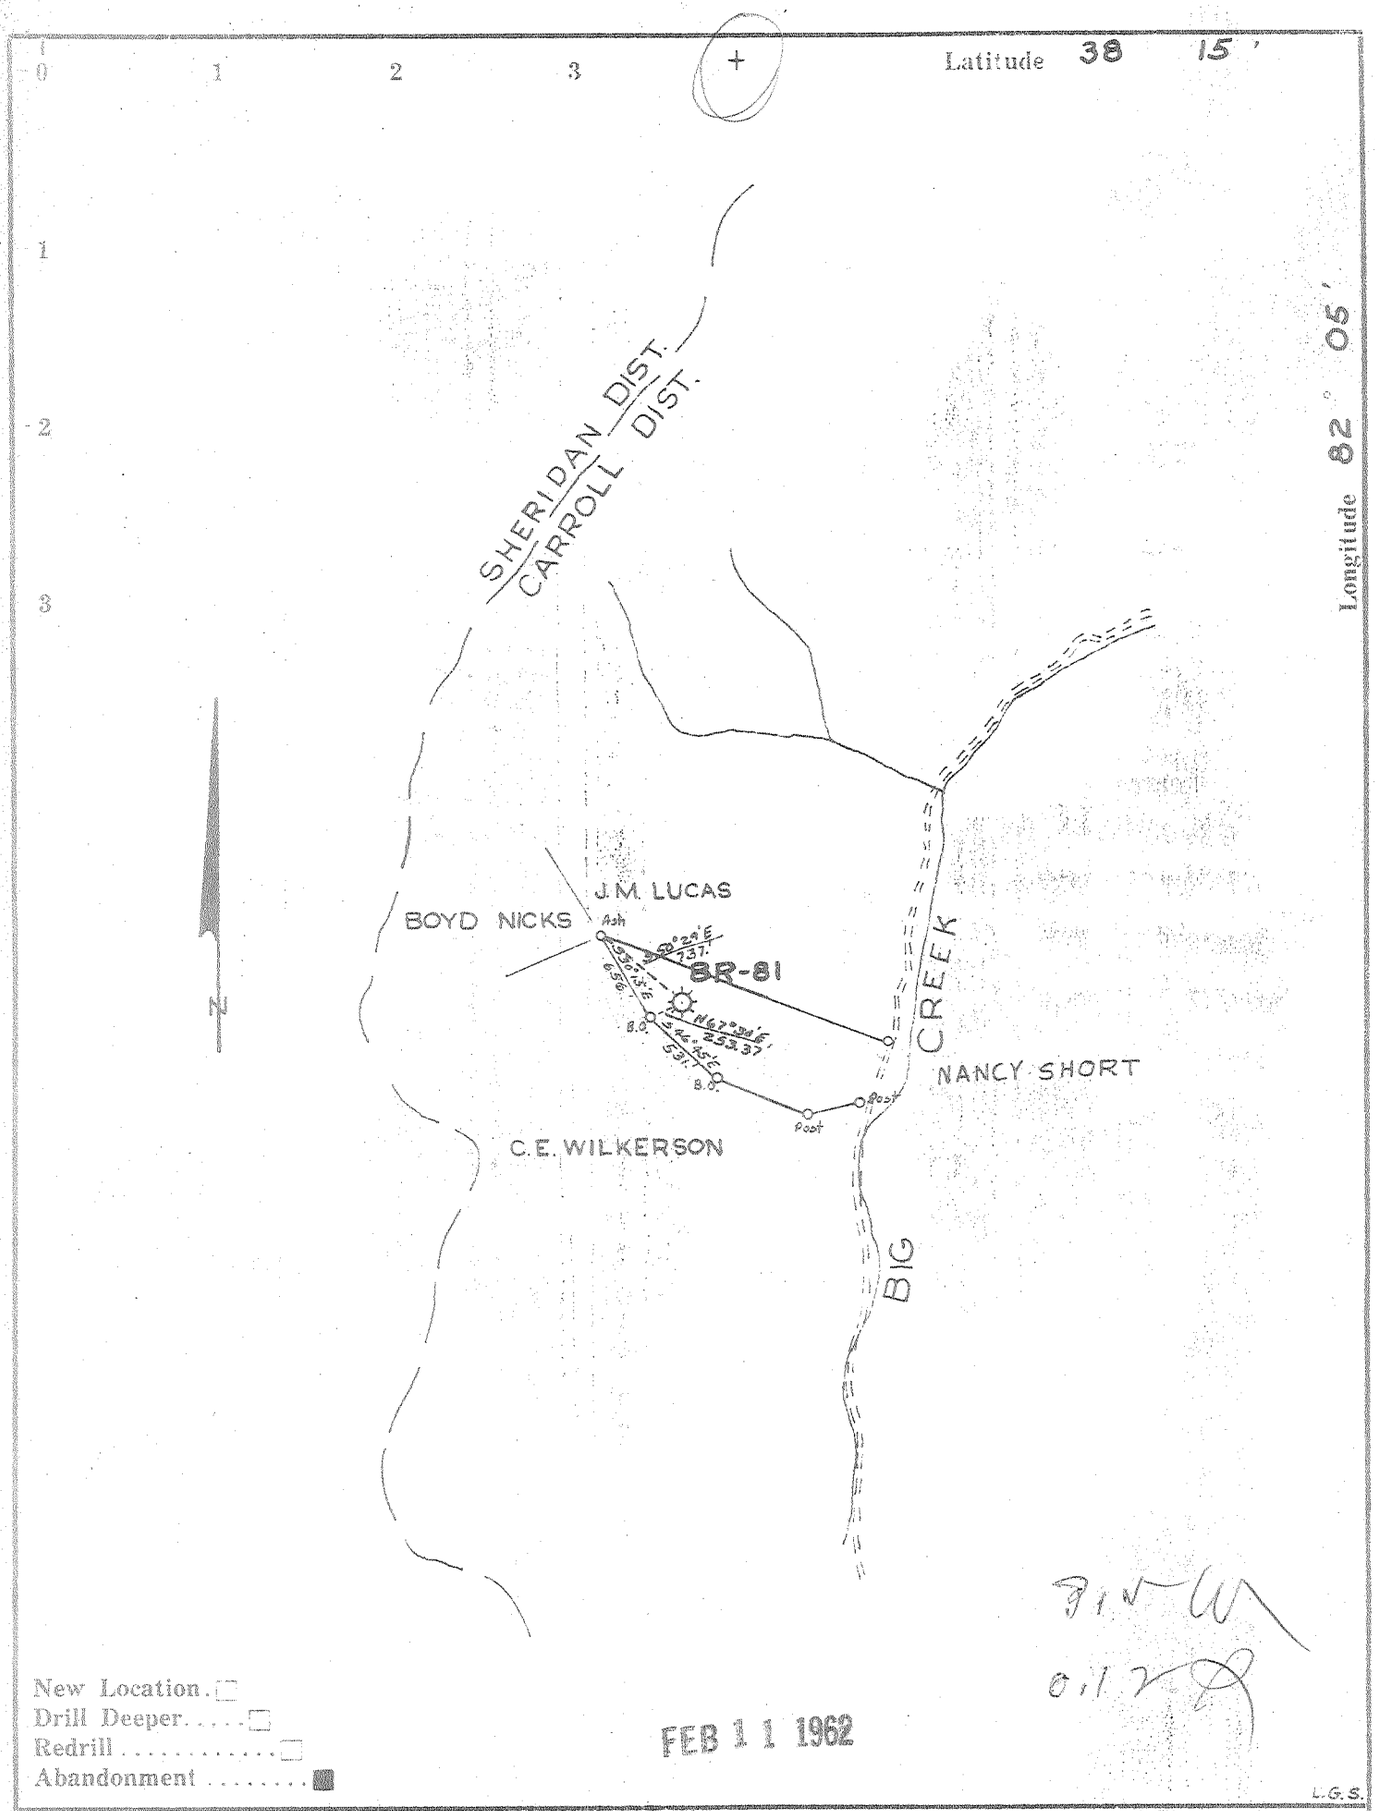

New Location ☐
Drill Deeper ☐
Redrill ☐
Abandonment ■

FEB 11 1962

L.G.S.

Company CUMBERLAND GAS CORP.
Address BOX 2386 CHARLESTON, W.VA.
Farm SARAH B. LUCAS
Tract ____ Acres 17 Lease No. BR-34
Well (Farm) No. 1 Serial No. BR-81
Elevation (Spirit Level) 858.00
Quadrangle MIDKIFF N.W.
County LINCOLN District CARROLL
Engineer G. R. Hall
Engineer's Registration No. 2602
File No. ____ Drawing No. 20-61
Date 12-20-61 Scale 1" = 1320'

STATE OF WEST VIRGINIA
DEPARTMENT OF MINES
OIL AND GAS DIVISION
CHARLESTON

WELL LOCATION MAP

FILE NO. LIN-1287-A

+ Denotes location of well on United States Topographic Maps, scale 1 to 62,500, latitude and longitude lines being represented by border lines as shown.

— Denotes one inch spaces on border line of original tracing.

SARAH B. LUCAS No. 1 (BR-81) — CUMBERLAND GAS CORP. — LIN-1287-A