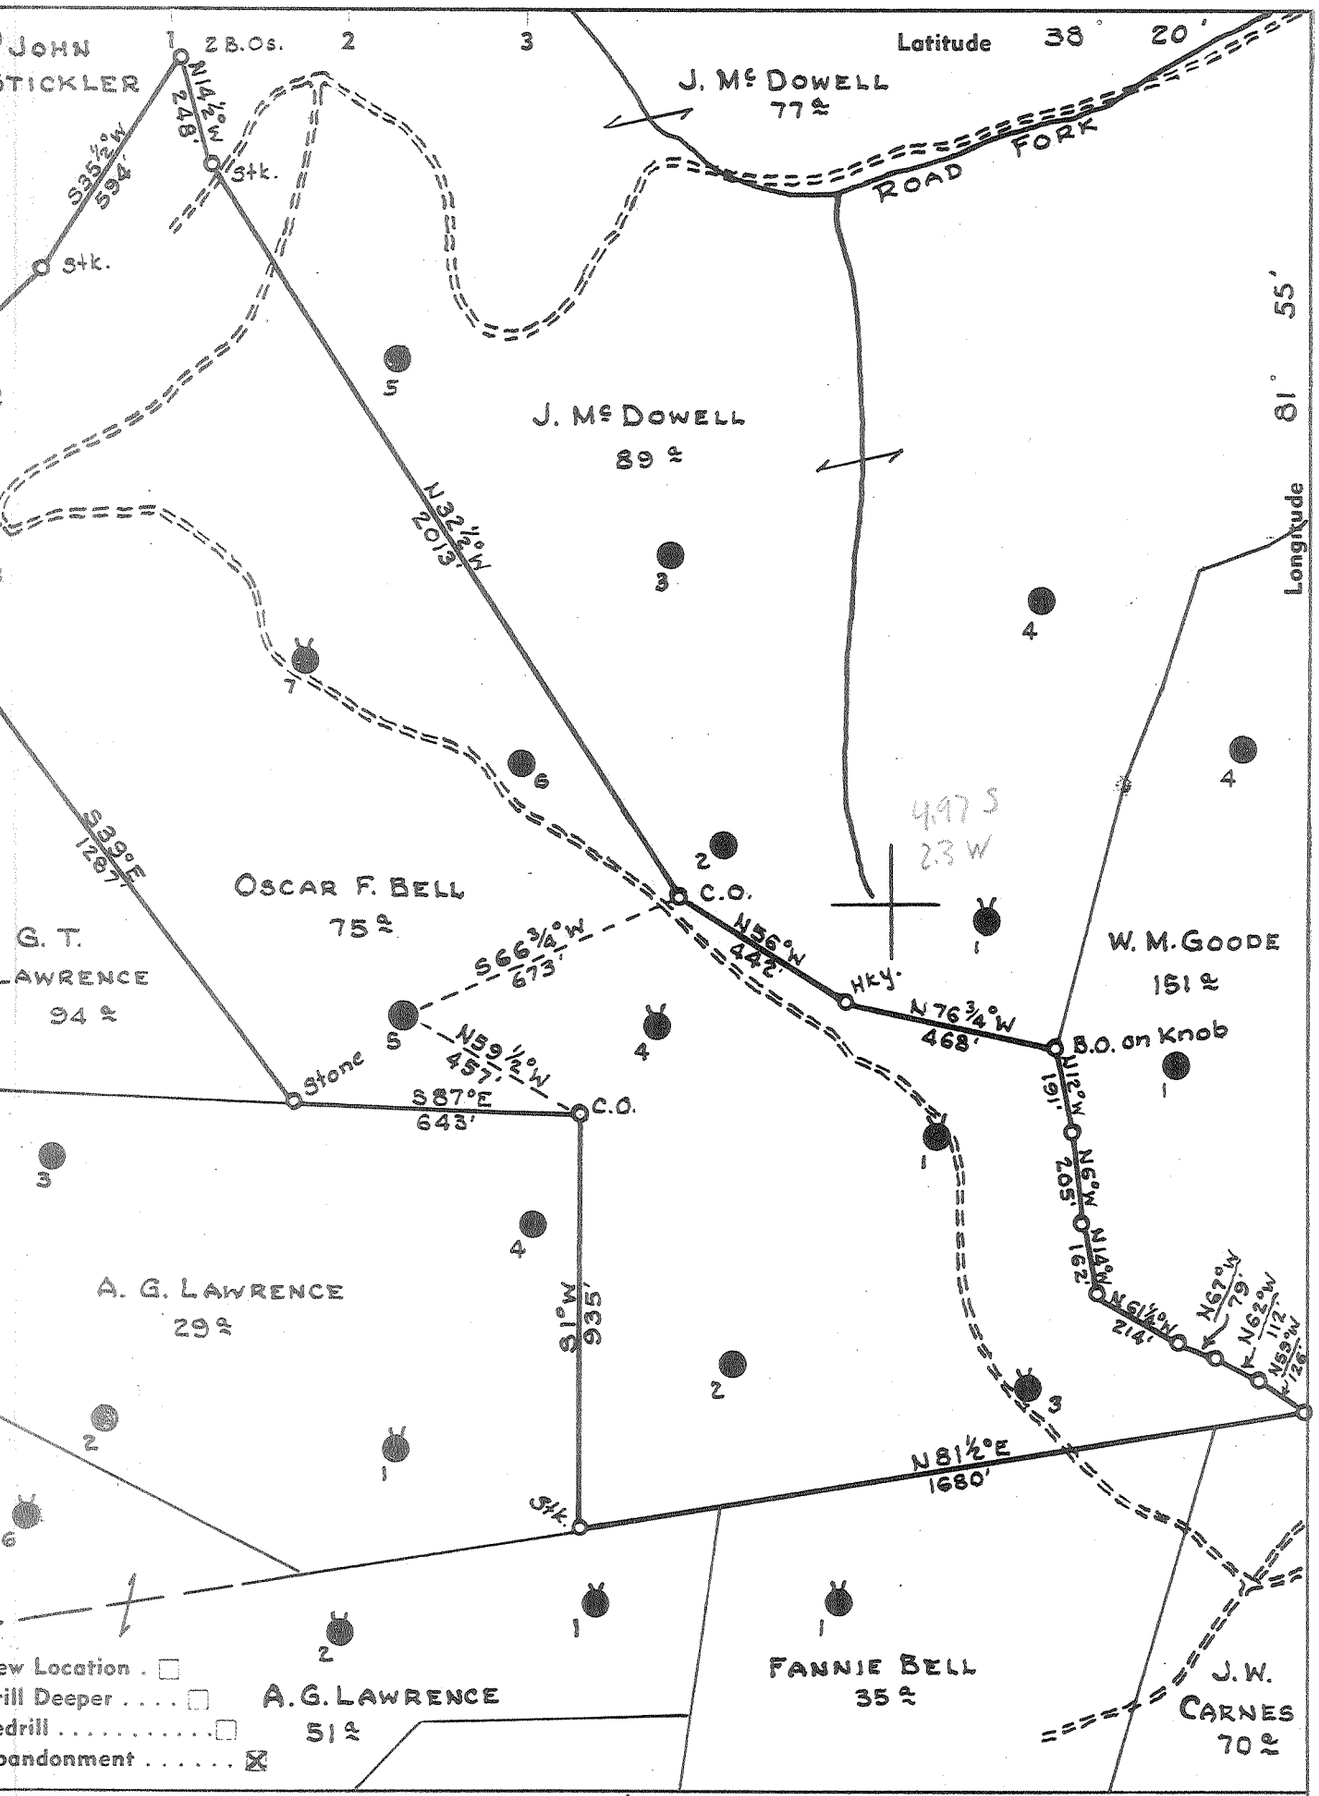

New Location . ☐
Drill Deeper . . . . ☐
Redrill . . . . . ☐
Abandonment . . . . . ☒

Company PACK & JACKSON
Address HAMLIN, W. VA.
Farm OSCAR F. BELL
Tract Acres 75 Lease No.
Well (Farm) No. 5 Serial No. F9614
Elevation (Spirit Level) 870
Quadrangle ST. ALBANS
County LINCOLN District DUVAL
Engineer Paul E. Joachim
Engineer's Registration No. 669
File No. 44-53 Drawing No.
Date AUG. 28, 1962 Scale 1" = 400'

STATE OF WEST VIRGINIA
DEPARTMENT OF MINES
OIL AND GAS DIVISION
CHARLESTON

WELL LOCATION MAP

FILE NO. LIN-1301-A

+ Denotes location of well on United States Topographic Maps, scale 1 to 62,500, latitude and longitude lines being represented by border lines as shown.

Denotes one inch spaces on border line of original tracing.