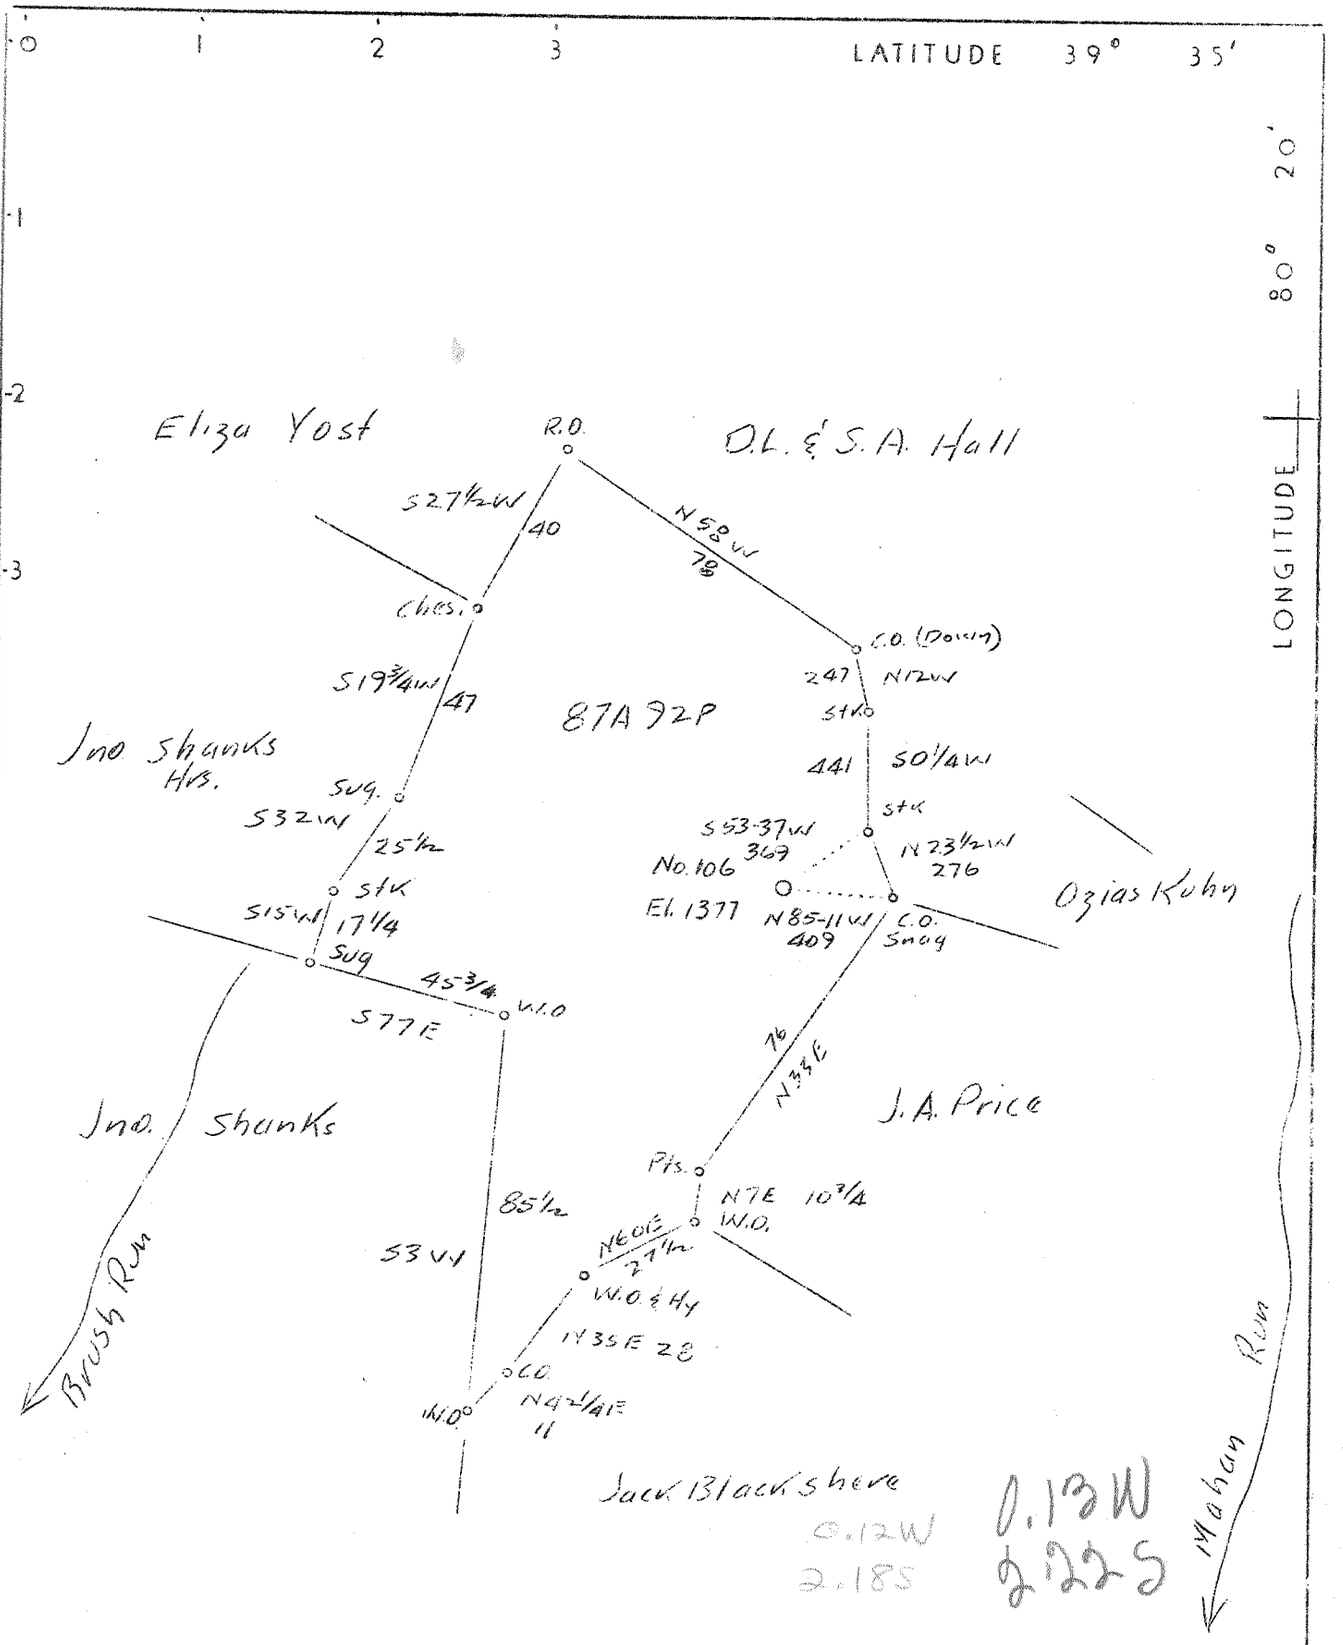

Abd.

Bk 659 Pg 2

Company	Hope Natural Gas Co.
Address	Clarksburg, W.Va.
Farm	Wm. McHall
Tract 1	Acres 95 Lease No. 701
Well (Farm) No. 1	Serial No. 106
Elevation (Spirit Level)	1377
Quadrangle	Mannington S.C.
County Marion	District Mannington
Engineer	S. M. Bowers
Engineer's Registration No.	900
File No.	Drawing No.
Date 2-16-38	Scale 1"-40 P.

STATE OF WEST VIRGINIA
Department of Mines
OIL AND GAS DIVISION
CHARLESTON

WELL LOCATION MAP

File No. MAR-182A

+ Denotes location of well on United States Topographic Maps, scale 1 to 62,500, latitude and longitude lines being represented by border lines as shown.

— Denotes one inch spaces on border line of original tracing.