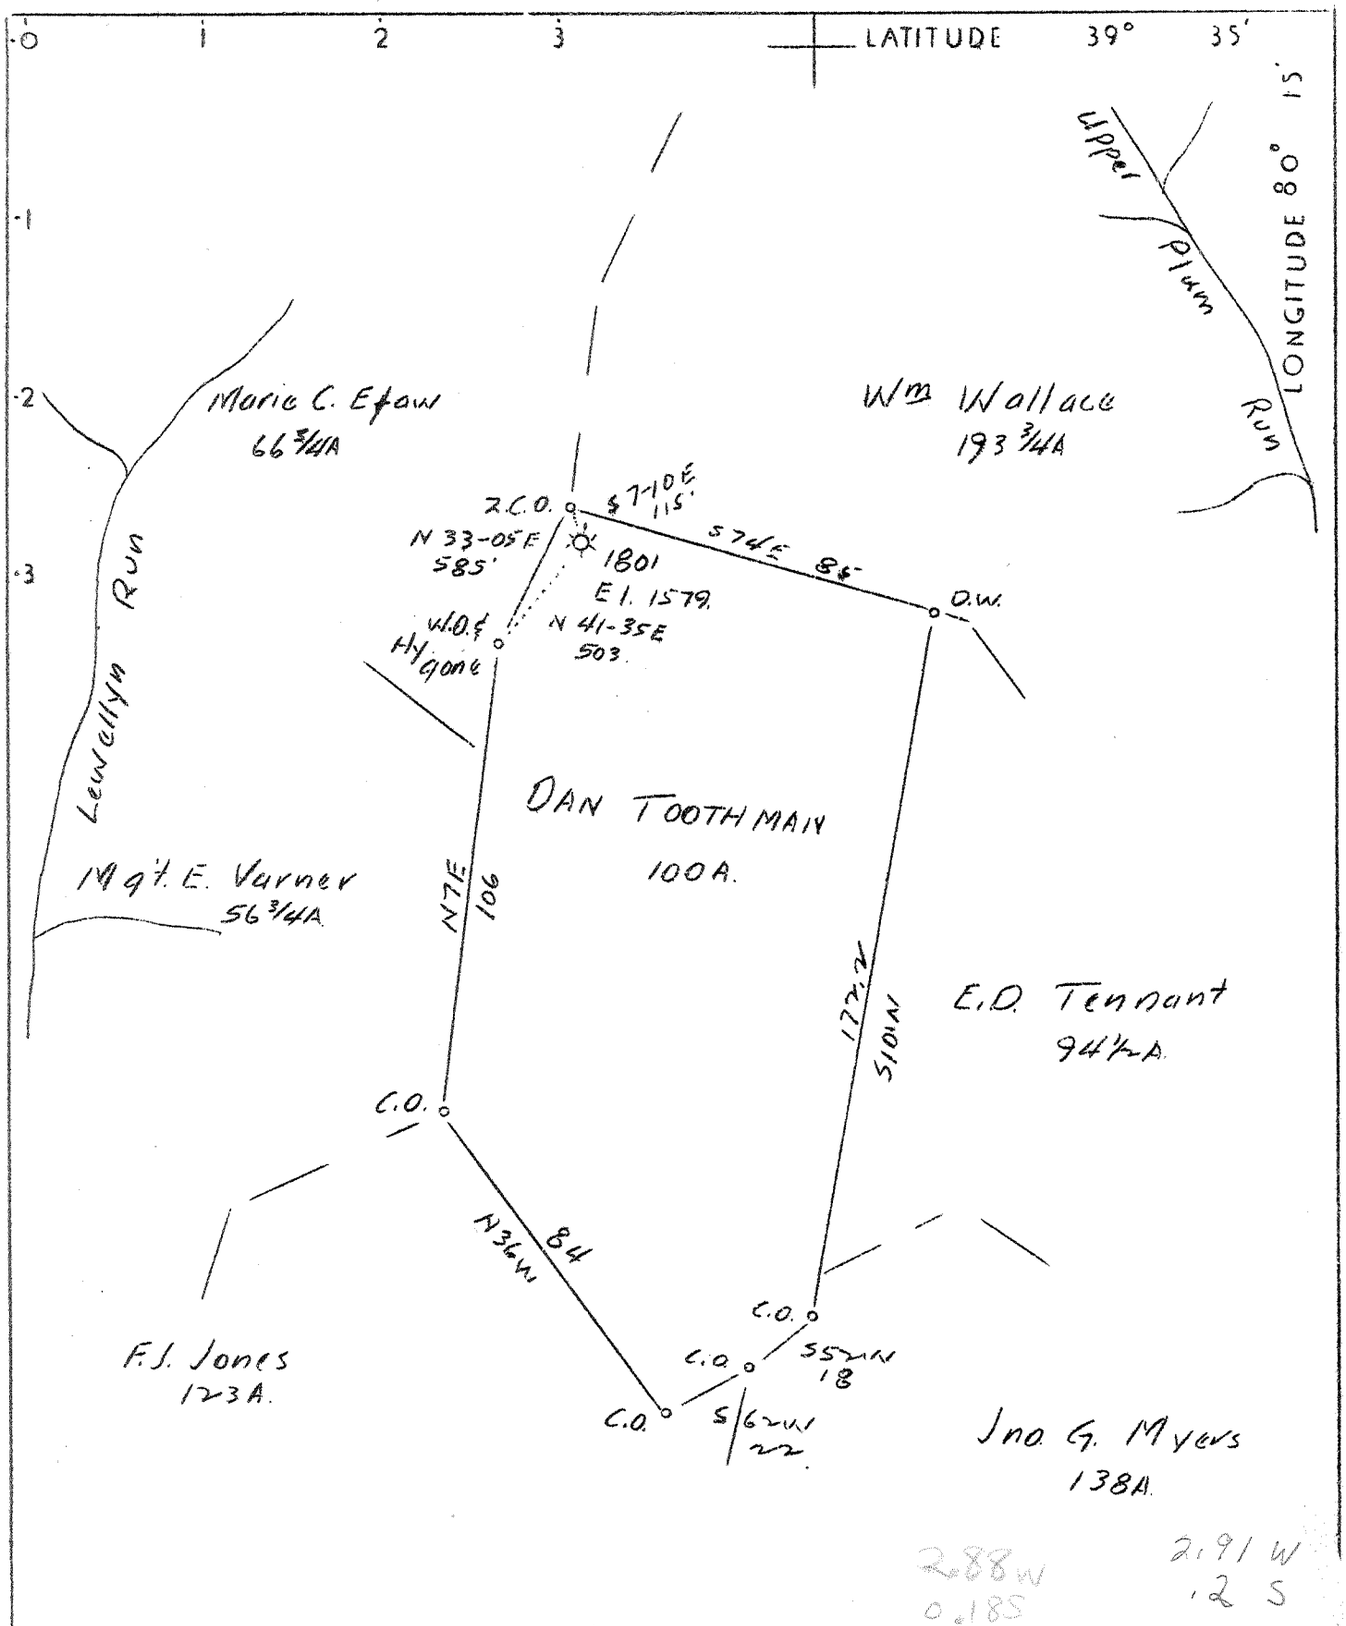

Abd.

F.B. 665 P11-N9E18 sh. 46

Company	Hope Natural Gas Co.
Address	Clarksburg, W. Va.
Farm	Elijah Toothman
Tract	One
Acres	100
Lease No.	20736
Well (Farm) No.	One
Serial No.	1801
Elevation (SP)	1579
Quadrangle	Mannington S.E
County	Marion
District	Limcoln
Engineer	W. M. Bowers
Eng. Reg. No.	900
Date	Sept. 2, 1938
Scale	1" = 40 poles

STATE OF WEST VIRGINIA
Department of Mines
OIL & GAS DIVISION
Charleston

WELL LOCATION MAP

File No. MAR-701A

x Denotes location of well on U. S. Topographic Maps, scale 1 to 62,500, latitude and longitude lines being represented by border lines as shown.

- Denotes one inch spaces on border line of original tracing.