39°35'00"

Latitude

80°20'00"

.63s
.33w

Longitude

Topo Location

7.5' Loc. _____ 15' Loc. _____

_____ (calc.) _____

Company _____

Farm _____

15' Quad _____
(sec.)

7.5' Quad Mannington

District Mannington

WELL LOCATION PLAT

County 049 Permit 30823

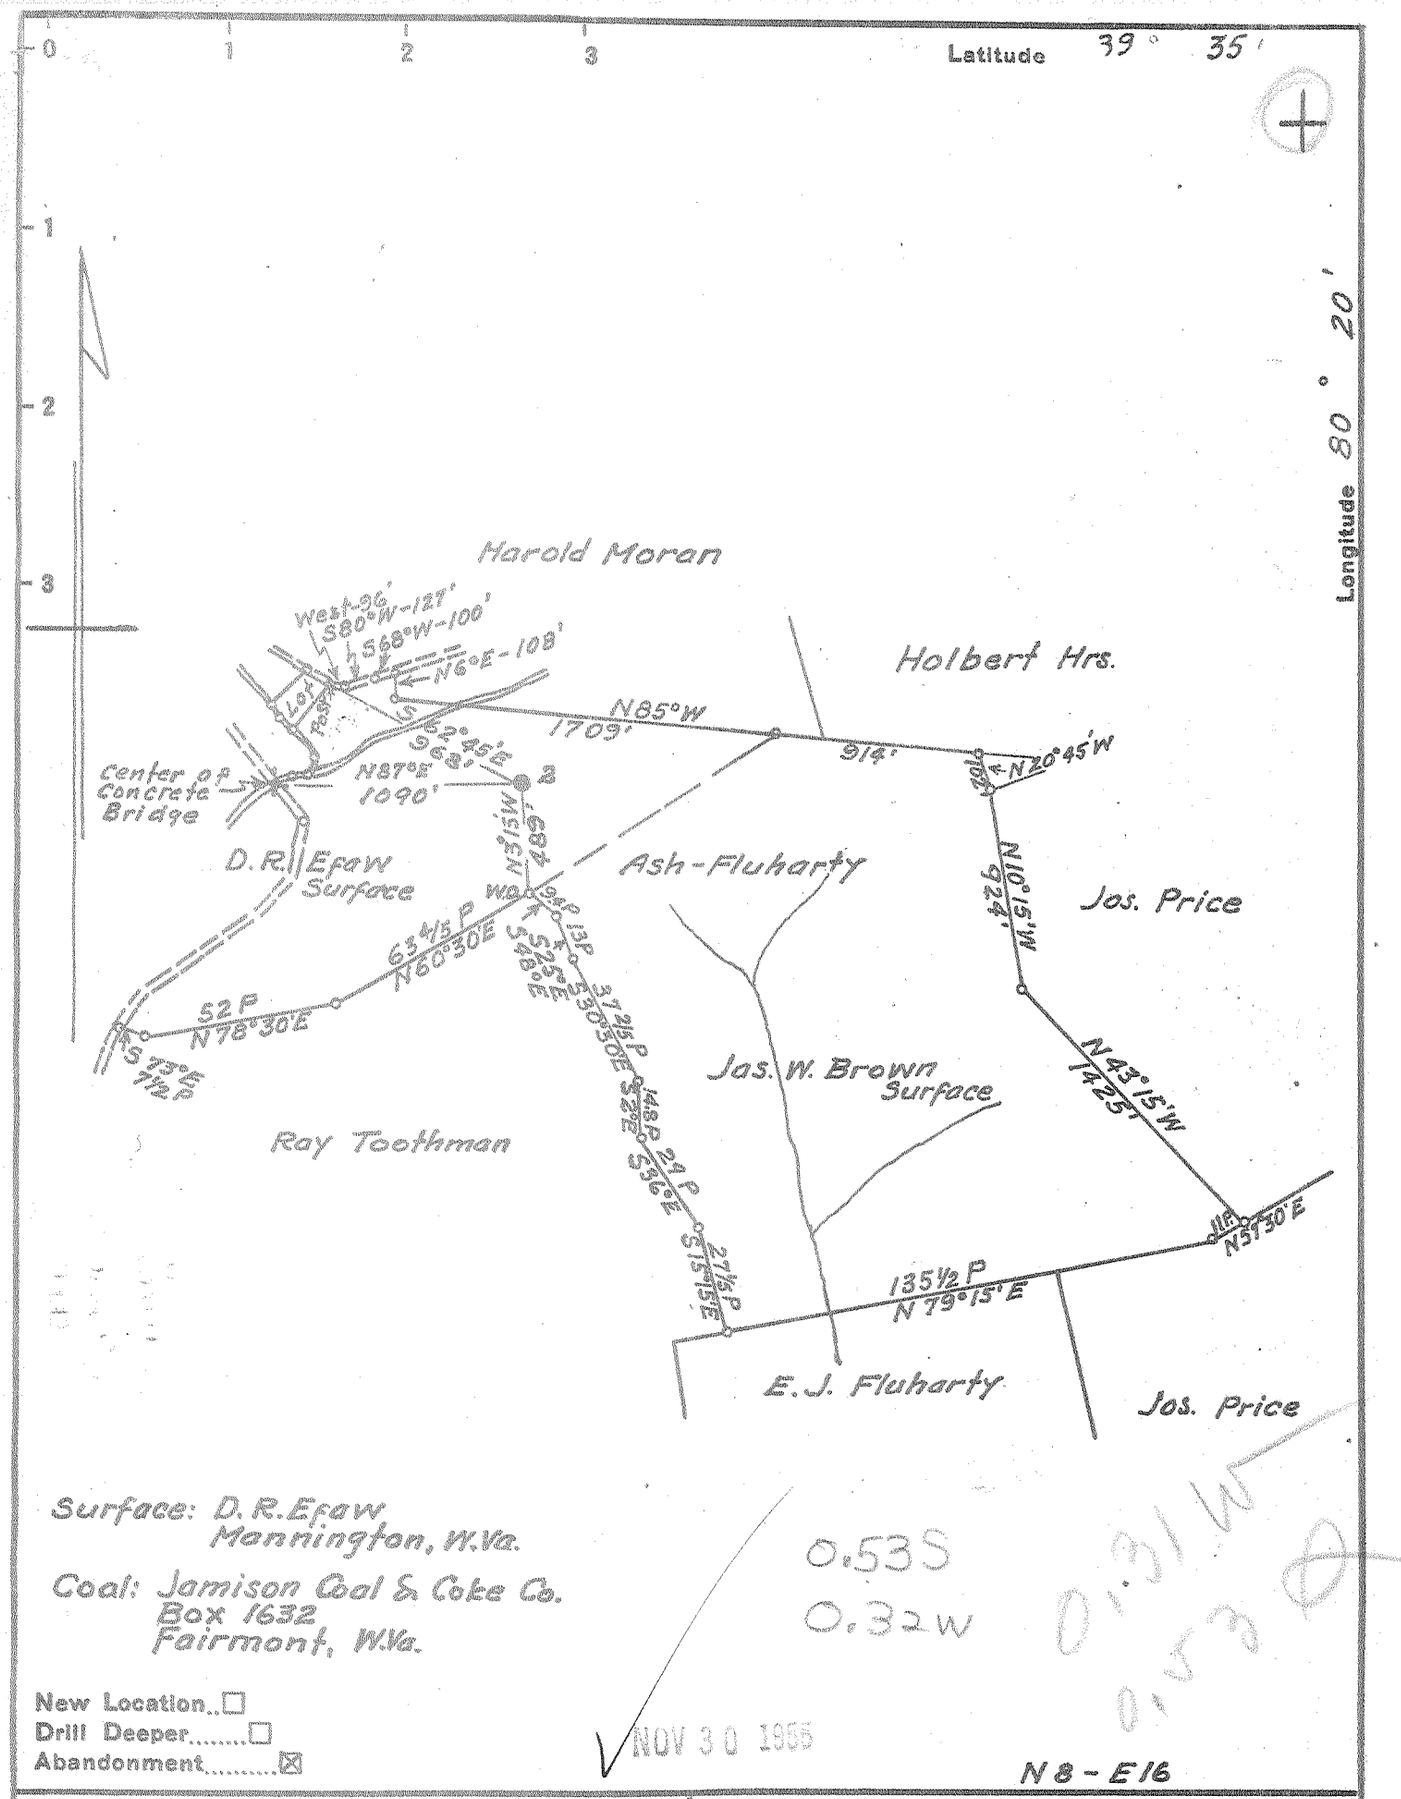

Surface: D. R. Efaw
Mannington, W. Va.

Coal: Jamison Coal & Coke Co.
Box 1632
Fairmont, W. Va.

0.53S
0.32W

New Location..☐
Drill Deeper.....☐
Abandonment.....☒

NOV 30 1955

N 8 - E 16

Company South Penn Natural Gas Co.
Address Parkersburg, W. Va.
Farm Ash-Fluharty
Tract ____ Acres 250a Lease No. 10314
Well (Farm) No. 2 Serial No. ____
Elevation (Spirit Level) 1012.5 Ground
Quadrangle Mannington
County Marion District Mannington
Engineer Wm. D. Hayes
Engineer's Registration No. 1429
File No. ____ Drawing No. ____
Date Oct. 31, 1955 Scale 1" = 800'

STATE OF WEST VIRGINIA
DEPARTMENT OF MINES
OIL AND GAS DIVISION
CHARLESTON

WELL LOCATION MAP

FILE NO. MAR-823-A

+ Denotes location of well on United States Topographic Maps, scale 1 to 62,500, latitude and longitude lines being represented by border lines as shown.

— Denotes one inch spaces on border line of original tracing.

ASH — FLUHARTY No. 2 — SOUTH PENN N.G. Co. — MAR-823-A