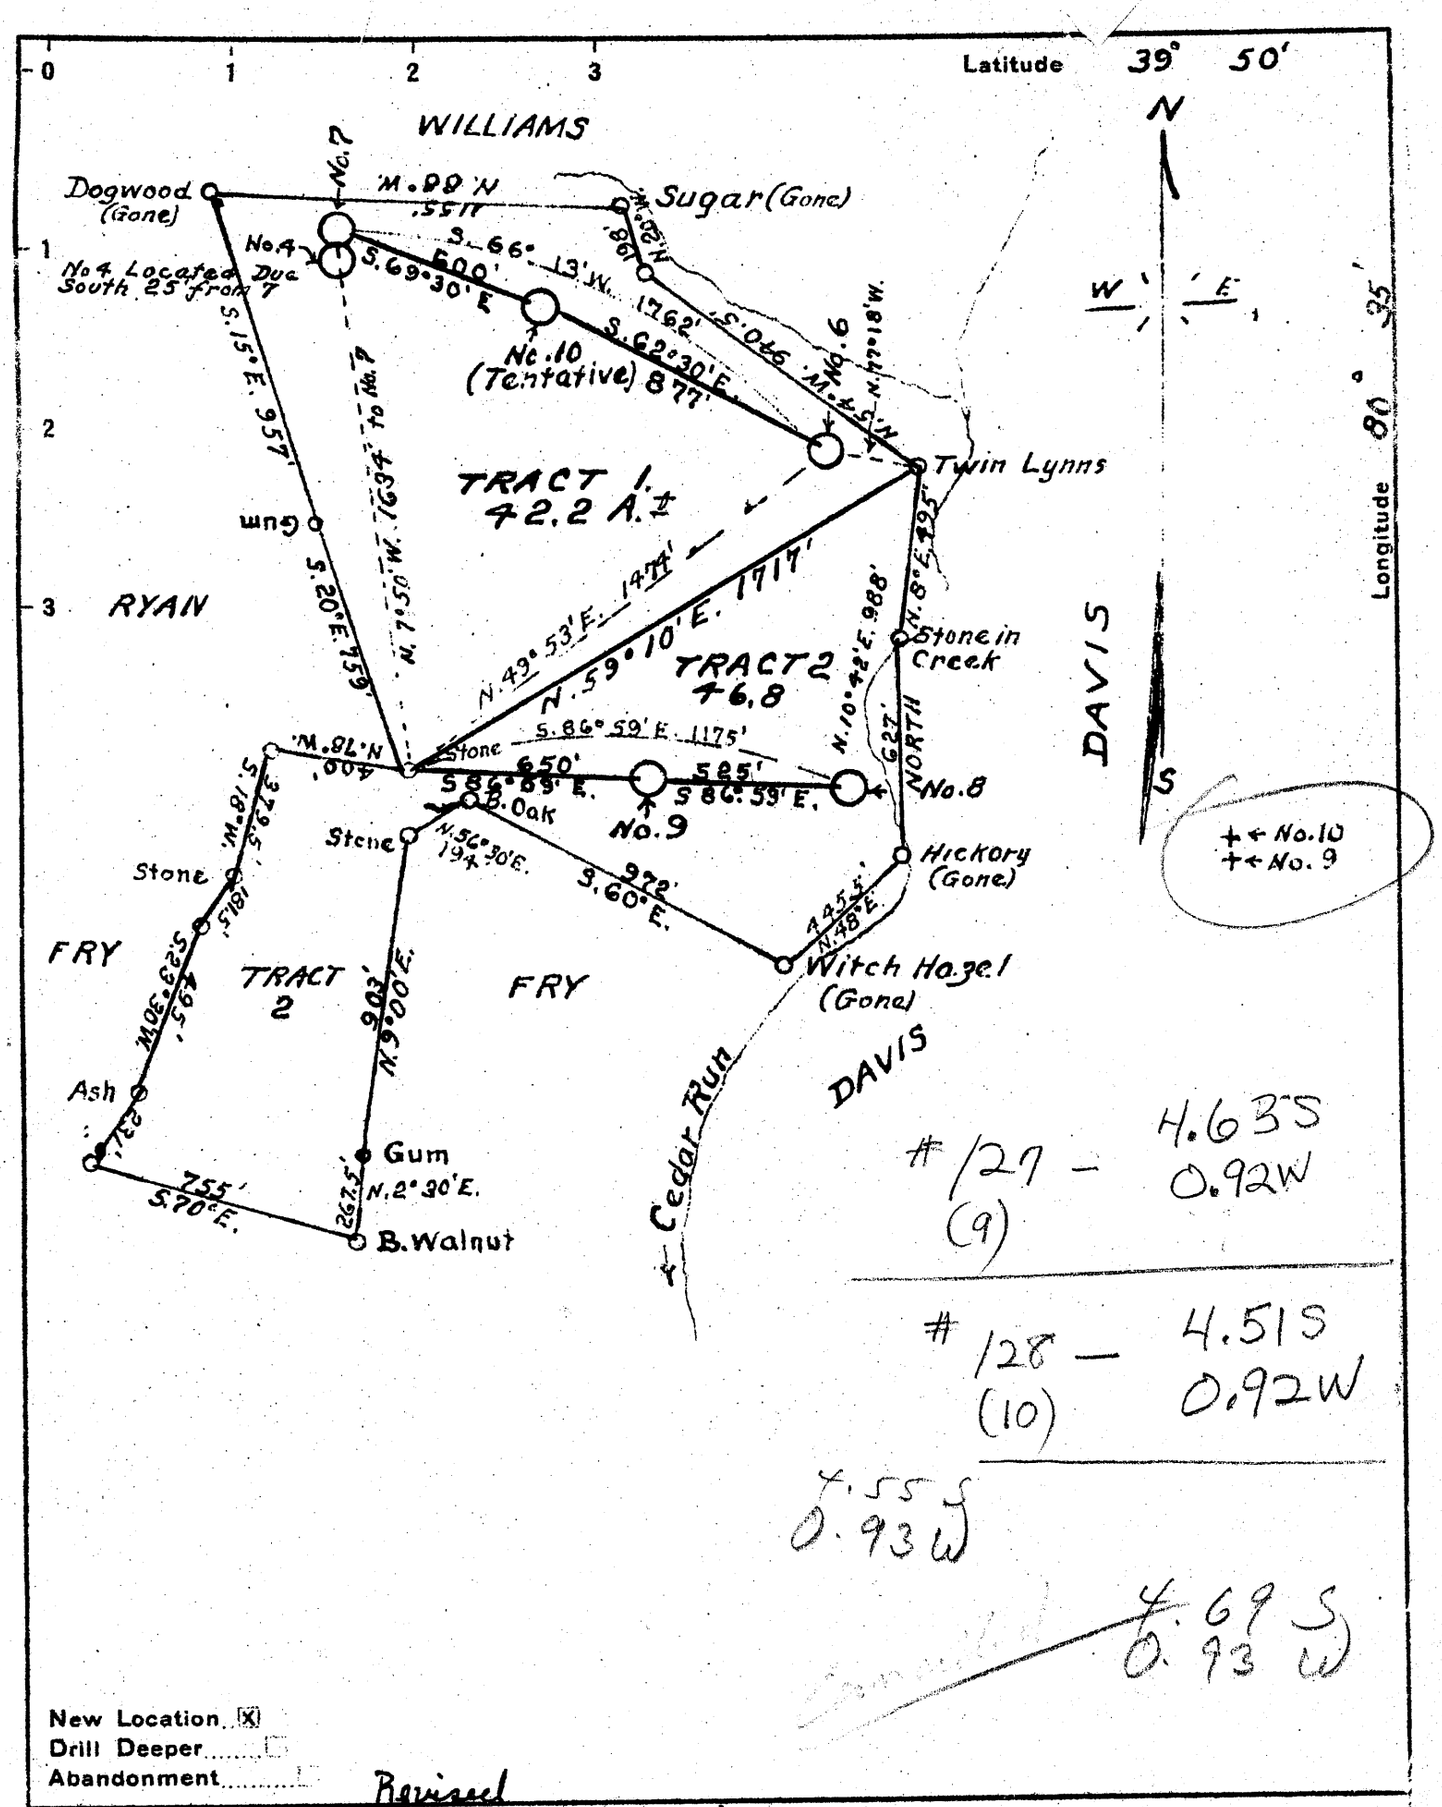

New Location [X]
Drill Deeper [ ]
Abandonment [ ]

Revised

Company GUY B. & A.G. PATTERSON
Address CAMERON, W. VA.
Farm WILLIAM DAVIS
Tract 1 & 2 Acres 89' Lease No.
Well (Farm) No. 9 & 10 ← Tentative Serial No.
Elevation (Spirit Level) No. 9 - 1182 No. 10. 1243
Quadrangle CAMERON
County MARSHALL District LIBERTY
Engineer GORDON W. SAMMONS
Engineer's Registration No. 509
File No. Drawing No.
Date Mar. 30-1941 Scale 1 In. = 500 Ft.

STATE OF WEST VIRGINIA
DEPARTMENT OF MINES
OIL AND GAS DIVISION
CHARLESTON

WELL LOCATION MAP

FILE NO. MARS-127-#9
MARS-128-#10

+ Denotes location of well on United States Topographic Maps, scale 1 to 62,500, latitude and longitude lines being represented by border lines as shown.

— Denotes one inch spaces on border line of original tracing.