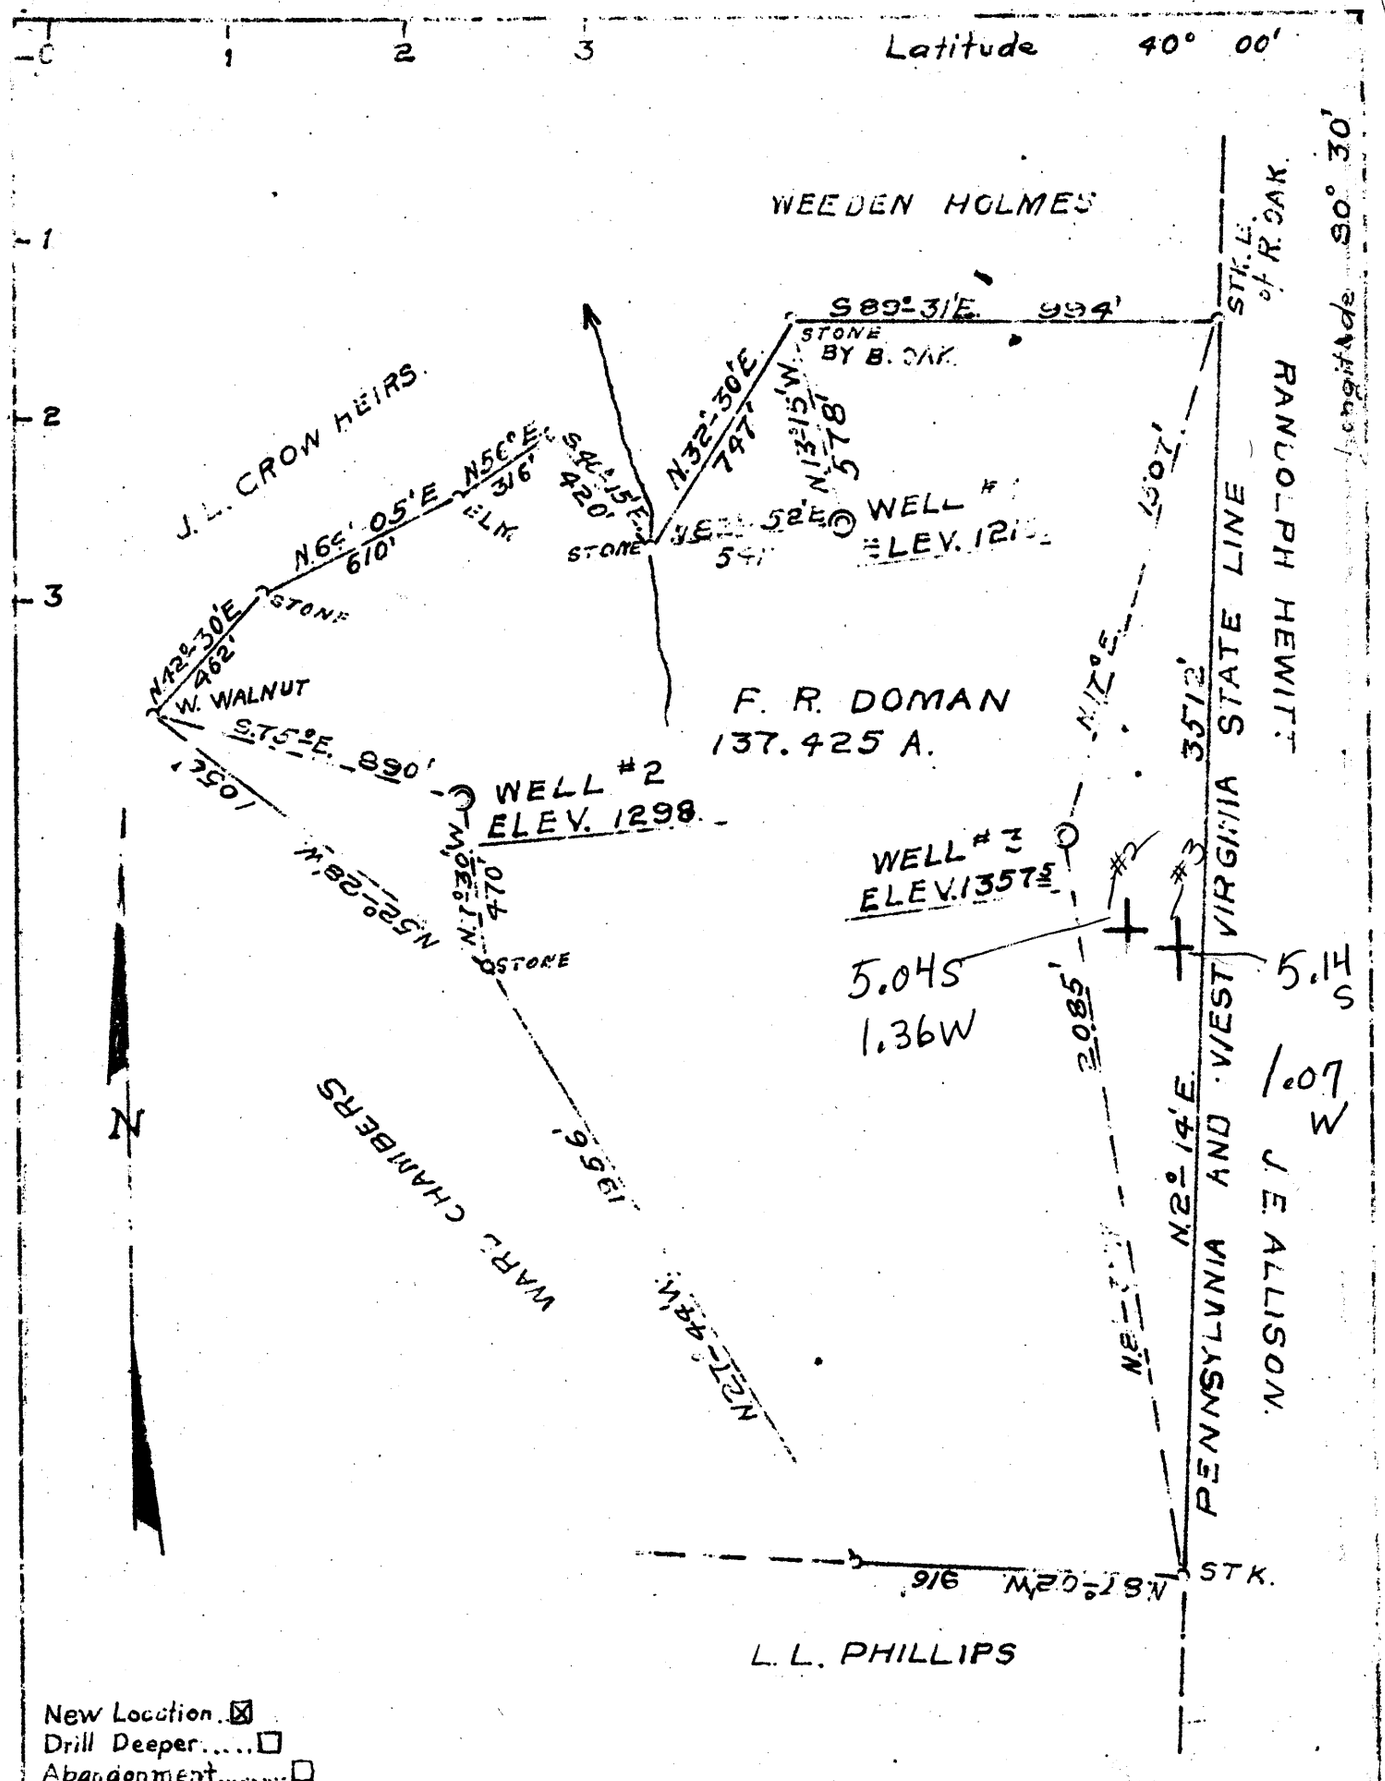

New Location ☒
Drill Deeper ☐
Abandonment ☐

3863

Company FOX AND FRYE
Address CAMERON W. VA.
Farm F. R. DOMAN
Tract ___ Acres 137.425 Lease No. 1
Well (Farm) No. 2 - 3 Serial No. 2 - 3
Elevation (Spirit Level) 1298 1357±
Quadrangle CAMERON
County MARSHALL District WEBSTER
Engineer Lewis E. Mayers
Engineer's Registration No. ___
File No. ___ Drawing No. 1
Date 3-20-44 Scale 1" = 500'

STATE OF WEST VIRGINIA
DEPARTMENT OF MINES
OIL AND GAS DIVISION
CHARLESTON

WELL LOCATION MAP

FILE NO. MARS-160 #2 canc 8/12/1944
MARS-161 #3 canc

+ Denotes location of well on United States Topographic Maps, scale 1 to 62,500, latitude and longitude lines being represented by border lines as shown.

— Denotes one inch spaces on border line of original tracing.

WV DEP