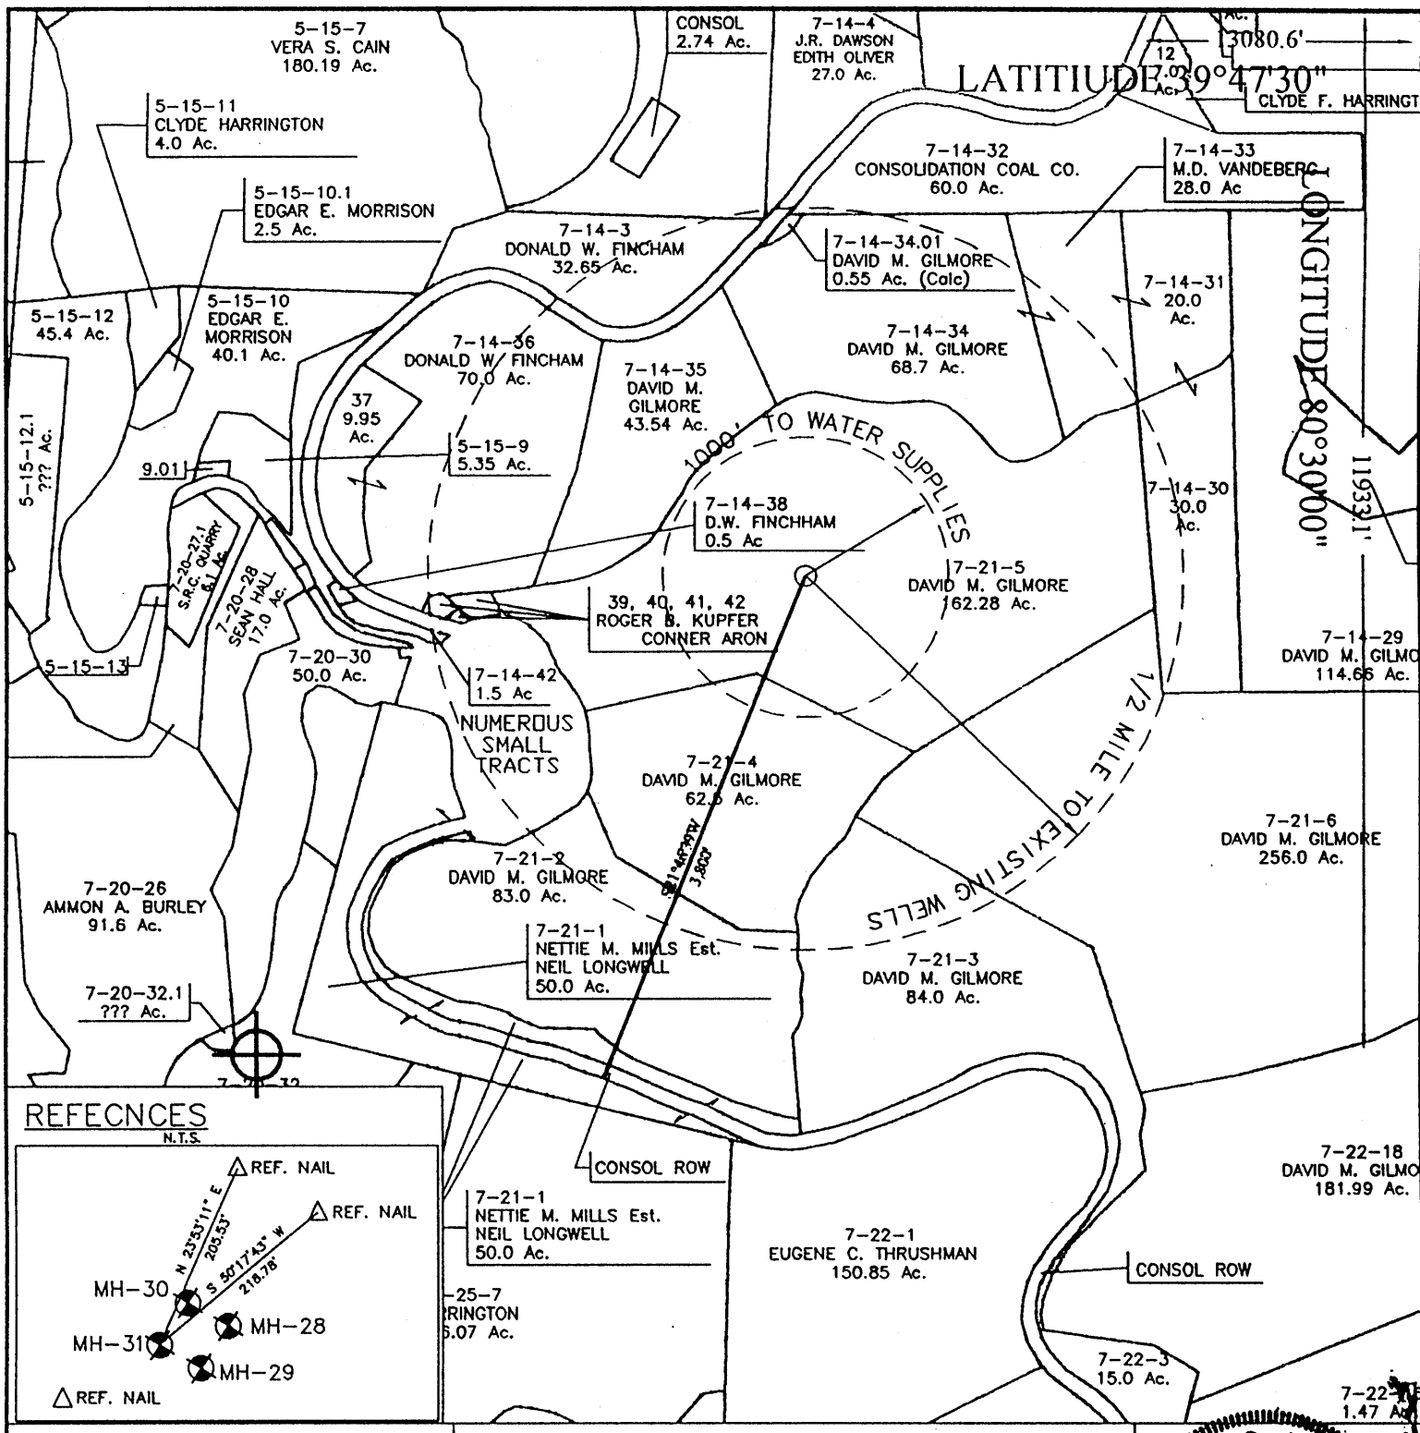

FILE No. 0186-01
DRAWING NAME Site Four Plats
Drawing Number MH-31
SCALE 1" = 1100'
MINIMUM DEGREE OF ACCURACY 1:2500
PROVEN SOURCE OF ELEVATION GPS - GLOBAL POSITIONING SYSTEM

I THE UNDERSIGNED, HEEBY CERTIFY THAT THIS PLAT IS CORRECT TO THE BEST OF MY KNOWLEDGE AND BELIEF AND SHOWS ALL THE INFORMATION REQUIRED BY LAW AND THE REGULATIONS ISSUED AND PRESCRIBED BY THE DEPARTMENT OF MINES.

(SIGNED) Sean C Isgan
R.P.E. 12418 R.P.S. _____

SEAN C. ISGAN REGISTERED 12418 STATE OF WEST VIRGINIA PROFESSIONAL ENGINEER

STATE OF WEST VIRGINIA
DIVISION OF ENVIRONMENTAL PROTECTION
OFFICE OF OIL AND GAS
NITRO, WV

DATE 12/03/02
OPERATOR'S WELL NO. MH-31
API WELL NO.
047 (STATE) - 051 (COUNTY) - 00893C (PERMIT)

WELL TYPE: OIL ___ GAS CBM LIQUID INJECTION ___ WASTED DISPOSAL ___
(IF "GAS") PRODUCTION ___ STORAGE ___ DEEP ___ SHALLOW ___
LOCATION: ELEVATION 1440.75 WATER SHED UT TO PENNSYLVANIA FORK FISH CREEK
DISTRICT LIBERTY COUNTY MARSHALL
QUADRANGLE CAMERON, WV
SURFACE OWNER DAVID M. GILMORE ACREAGE _____
CBM ROYALTY OWNER CONSOLIDATION COAL COMPANY LEASE ACREAGE _____
_____ _____
LEASE No. _____
PROPOSED WORK: DRILL ___ CONVERT ___ DRILL DEEPER ___ FRACTURE OR STIMULATE ___ PLUG OFF OLD FORMATION ___ PERFORATE NEW FORMATION ___ OTHER PHYSCIAL CHANGE IN WELL (SPECIFY)
PLUS AND ABANDON ___ CLEAN OUT AND REPLUG ___
TARGET FORMATION UPPER FREEPORT COAL SEAM ESTIMATED DEPTH 1160±
WELL OPERATOR CNX Gas Company, LLC VICE-PRESIDENT - OPERATIONS Joe Aman - Manager
ADDRESS 1800 Washington Road ADDRESS 1800 Washington Road

JAN 2 4 2003