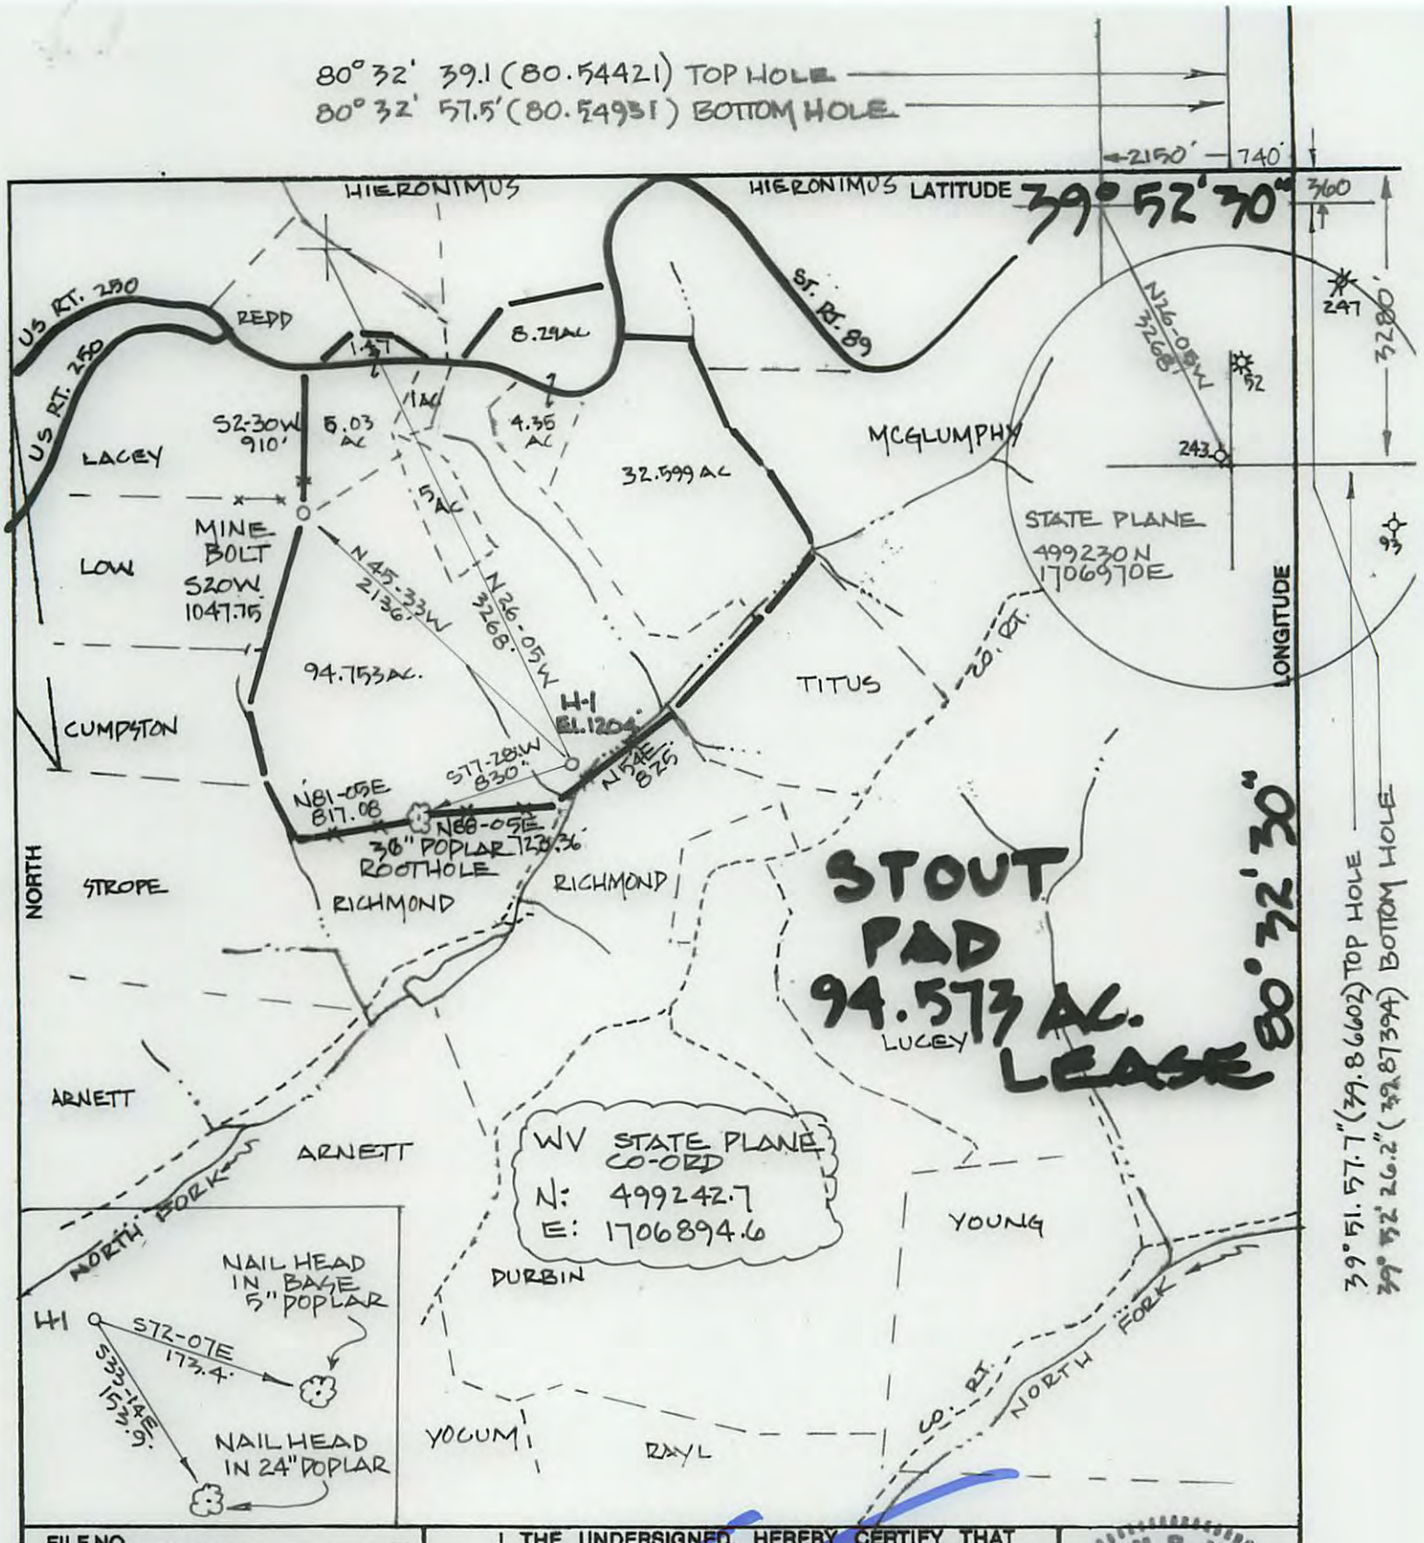

FILE NO.
DRAWING NO.
SCALE 1" = 1000'
MINIMUM DEGREE OF ACCURACY 1:200
PROVEN SOURCE OF ELEVATION GPS OBSERVATION

I THE UNDERSIGNED, HEREBY CERTIFY THAT THIS PLAT IS CORRECT TO THE BEST OF MY KNOWLEDGE AND BELIEF AND SHOWS ALL THE INFORMATION REQUIRED BY LAW AND THE REGULATIONS ISSUED AND PRESCRIBED BY THE DEPARTMENT OF ENERGY.
(SIGNED)
R.P.E. P.S. 551

WILLIAM R. MOSSOR LICENSED No. 551 STATE OF WEST VIRGINIA SURVEYOR
PLACE SEAL HERE

STATE OF WEST VIRGINIA
DEPARTMENT OF ENERGY
DIVISION OF OIL AND GAS

DATE OCTOBER 26, 20 09
OPERATOR'S WELL NO. STOUT H1
API WELL NO. 47 - 051 - 01463H
STATE COUNTY PERMIT

CANCELLED

WELL TYPE: OIL X GAS X LIQUID INJECTION ___ WASTE DISPOSAL ___
(IF "GAS,") PRODUCTION X STORAGE ___ DEEP ___ SHALLOW X
LOCATION: ELEVATION 1204' WATER SHED NORTH FORK GRAVE CREEK
DISTRICT CAMERON COUNTY MARSHALL
QUADRANGLE CAMERON
SURFACE OWNER CONRHEIN COAL COMPANY ACREAGE +/- 95
OIL & GAS ROYALT CONRHEIN COAL COMPANY LEASE AC. +/- 95
PROPOSED WORK: DRILL X CONVERT ___ DRILL DEEPER ___ REDRILL ___ FRACTURE OR STIMULATE ___ PLUG OFF OLD FORMATION ___ PERFORATE NEW FORMATION ___ OTHER PHYSICAL CHANGE IN WELL (SPECIFY) ___
PLUG AND ABANDON ___ CLEAN OUT AND REPLUG ___
TARGET FORMATION MARCELLUS SHALE ESTIMATED DEPTH +/-7500
WELL OPERATOR TRANS ENERGY DESIGNATED AGENT LOREN BAGLEY
ADDRESS P.O. BOX 393 ADDRESS P.O. BOX 393
ST. MARYS, WV 26170 ST. MARYS, WV 26170

COUNTY NAME
PERMIT

FORM WW-6

08/16/2013