LATITUDE 39 ° 45 '

LONGITUDE 80 ° 40 '

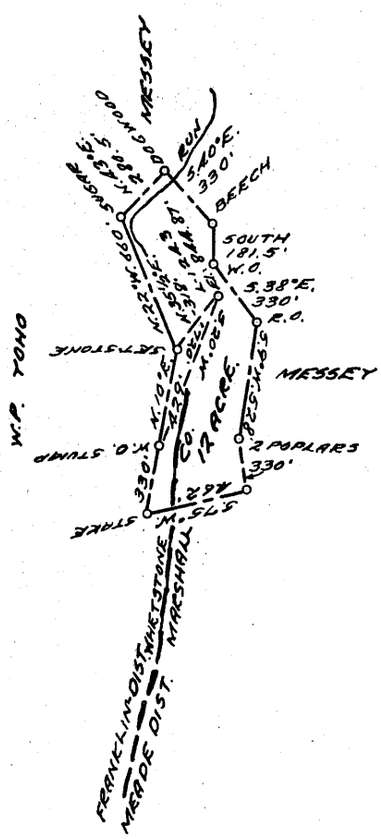

0.20S
3.22W

COAL OWNED BY _____

NEW LOCATION ☐
DRILL DEEPER ☐
ABANDONMENT ☑

COMPANY THE MANUFACTURERS LIGHT & HEAT
ADDRESS 800 UNION TRUST BLDG. PGH PA.
FARM JAMES W. & CAROLINE MESSEY
TRACT _____ ACRES 12 AC OF 200 AC. LEASE NO. 2883
WELL (FARM) NO. 1 SERIAL NO. 1243
ELEVATION (SPIRIT LEVEL) 844.87'
QUADRANGLE LITTLETON
COUNTY MARSHALL DISTRICT MEADE
ENGINEER Robert M Neill (G.E.A.)
ENGINEER'S REGISTRATION NO. 361-E.
FILE NO. _____ DRAWING NO. Y-15-676
DATE 3 DEC. 1957 SCALE 1" = 800'

STATE OF WEST VIRGINIA
DEPARTMENT OF MINES
OIL AND GAS DIVISION
CHARLESTON

WELL LOCATION MAP

FILE NO. MARS-387-A

+ DENOTES LOCATION OF WELL ON UNITED STATES TOPOGRAPHIC MAPS, SCALE 1 TO 62,500, LATITUDE AND LONGITUDE LINES BEING REPRESENTED BY BORDER LINES AS SHOWN.

— DENOTES ONE INCH SPACES ON BORDER LINE OF ORIGINAL TRACING.

PR 2363-1454