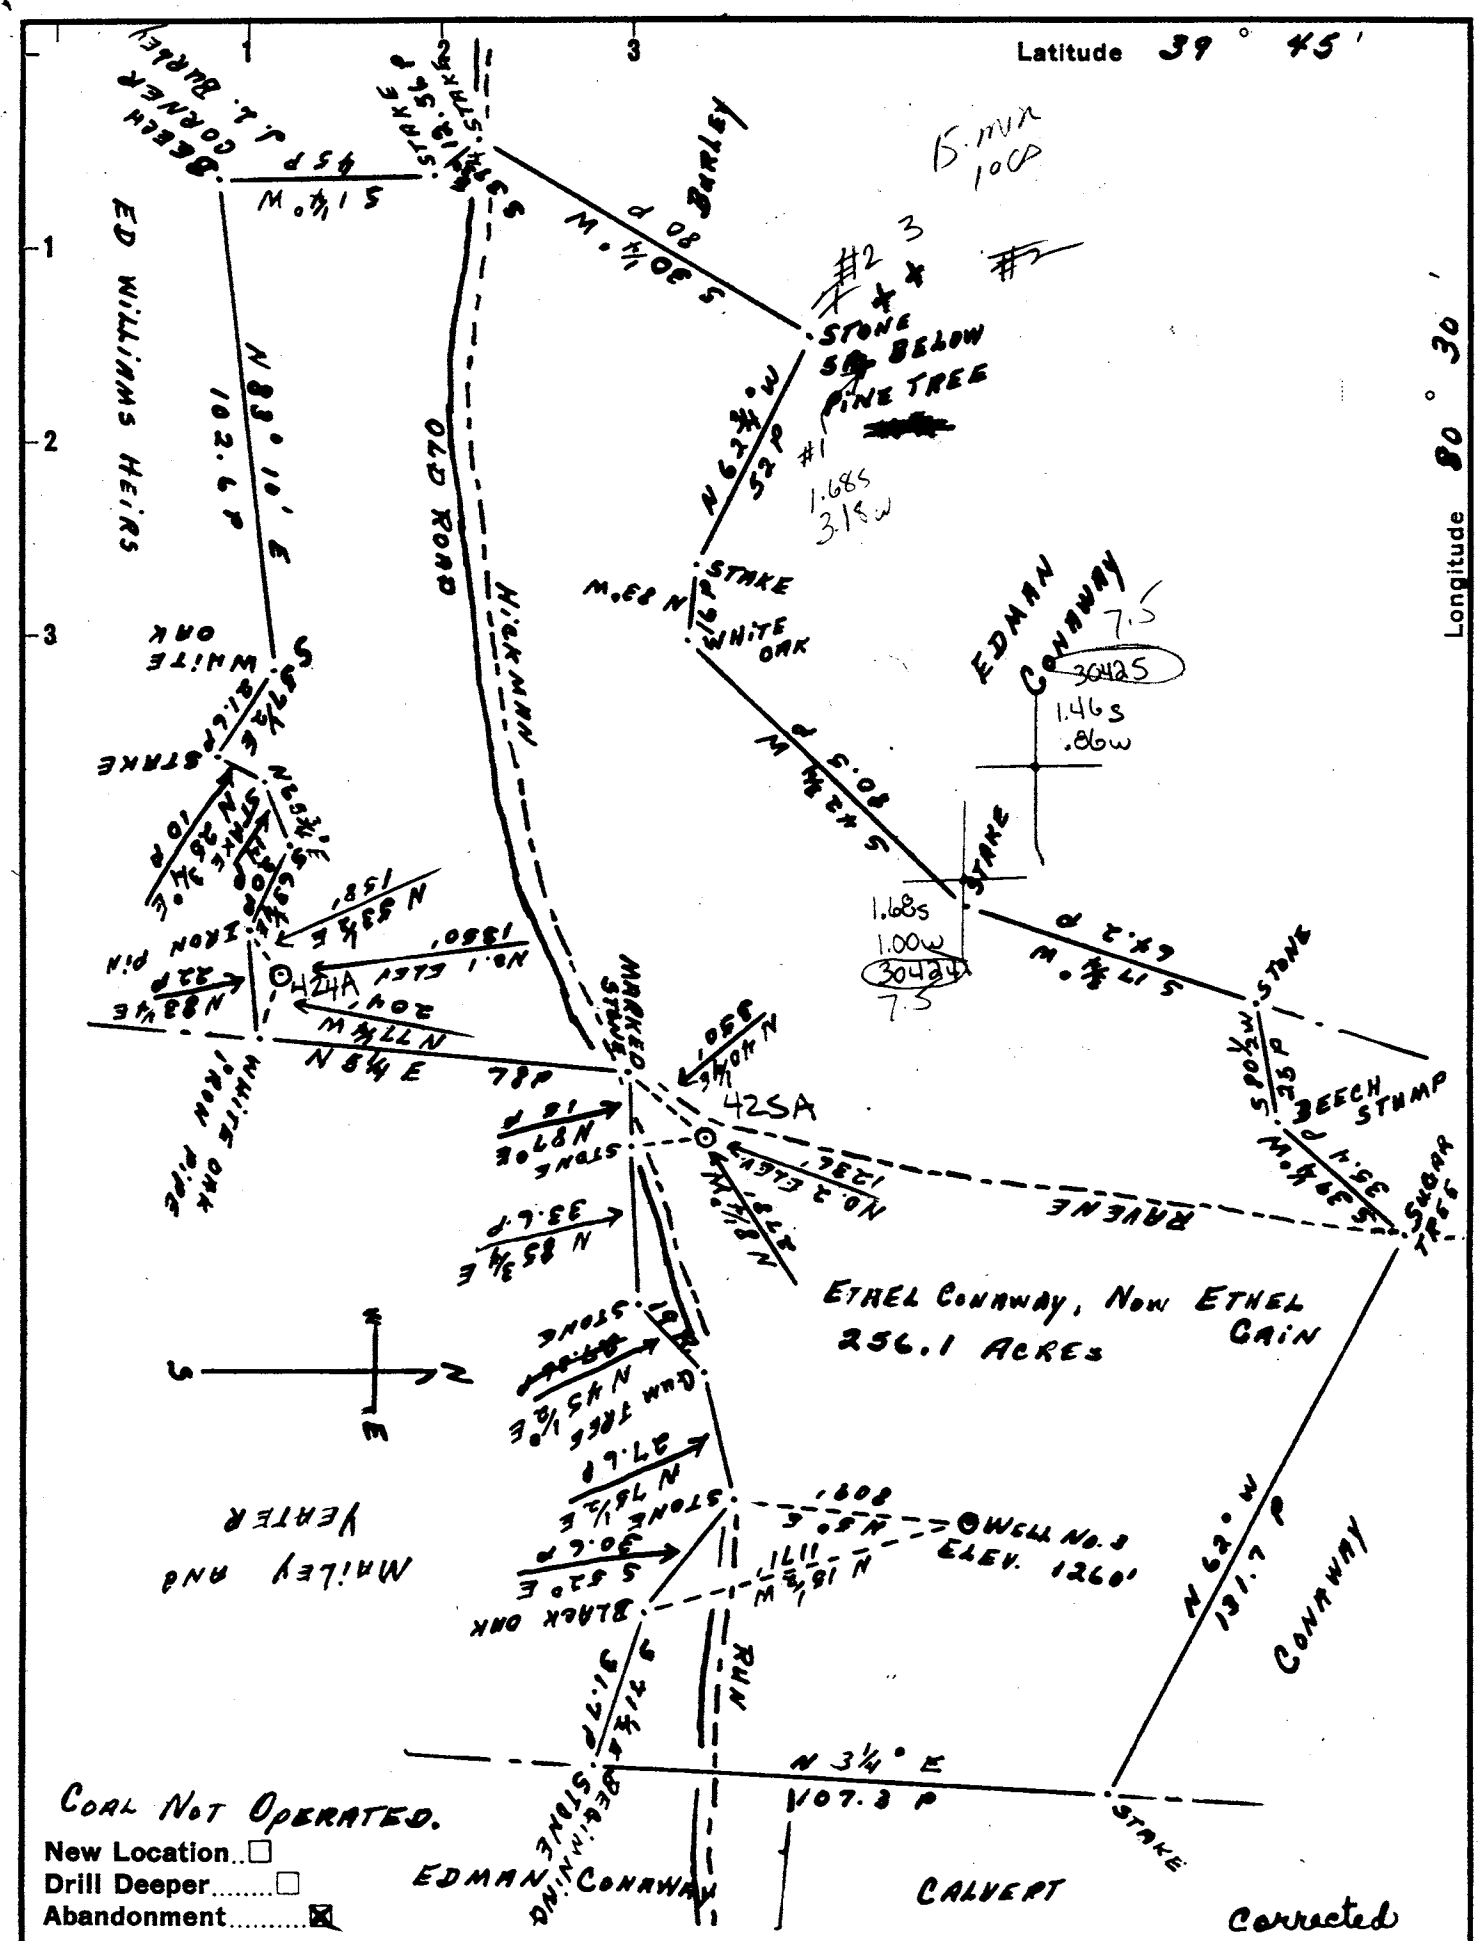

Company GEORGE Nix & JACK EVANS

Address LITTLETON, WEST VIRGINIA

Farm ETHEL CAIN

Tract 1 Acres 256.1 Lease No.

Well (Farm) No. 1, 2, 3 Serial No.

Elevation (Spirit Level) No. 1 1350', No. 2 1236', No. 3 1260'

Quadrangle LITTLETON

County MARSHALL District LIBERTY

Engineer Harry Varnum

Engineer's Registration No. Co. Surveyor

File No. Drawing No.

Date May 4, 1960 Scale ONE INCH = 660'

STATE OF WEST VIRGINIA
DEPARTMENT OF MINES
OIL AND GAS DIVISION
CHARLESTON

WELL LOCATION MAP

FILE NO. MARS-424-A -#1
MARS-425-A -#2

+ Denotes location of well on United States Topographic Maps, scale 1 to 62,500, latitude and longitude lines being represented by border lines as shown.

— Denotes one inch spaces on border line of original tracing.

W & E 175 IMPERIAL 9353