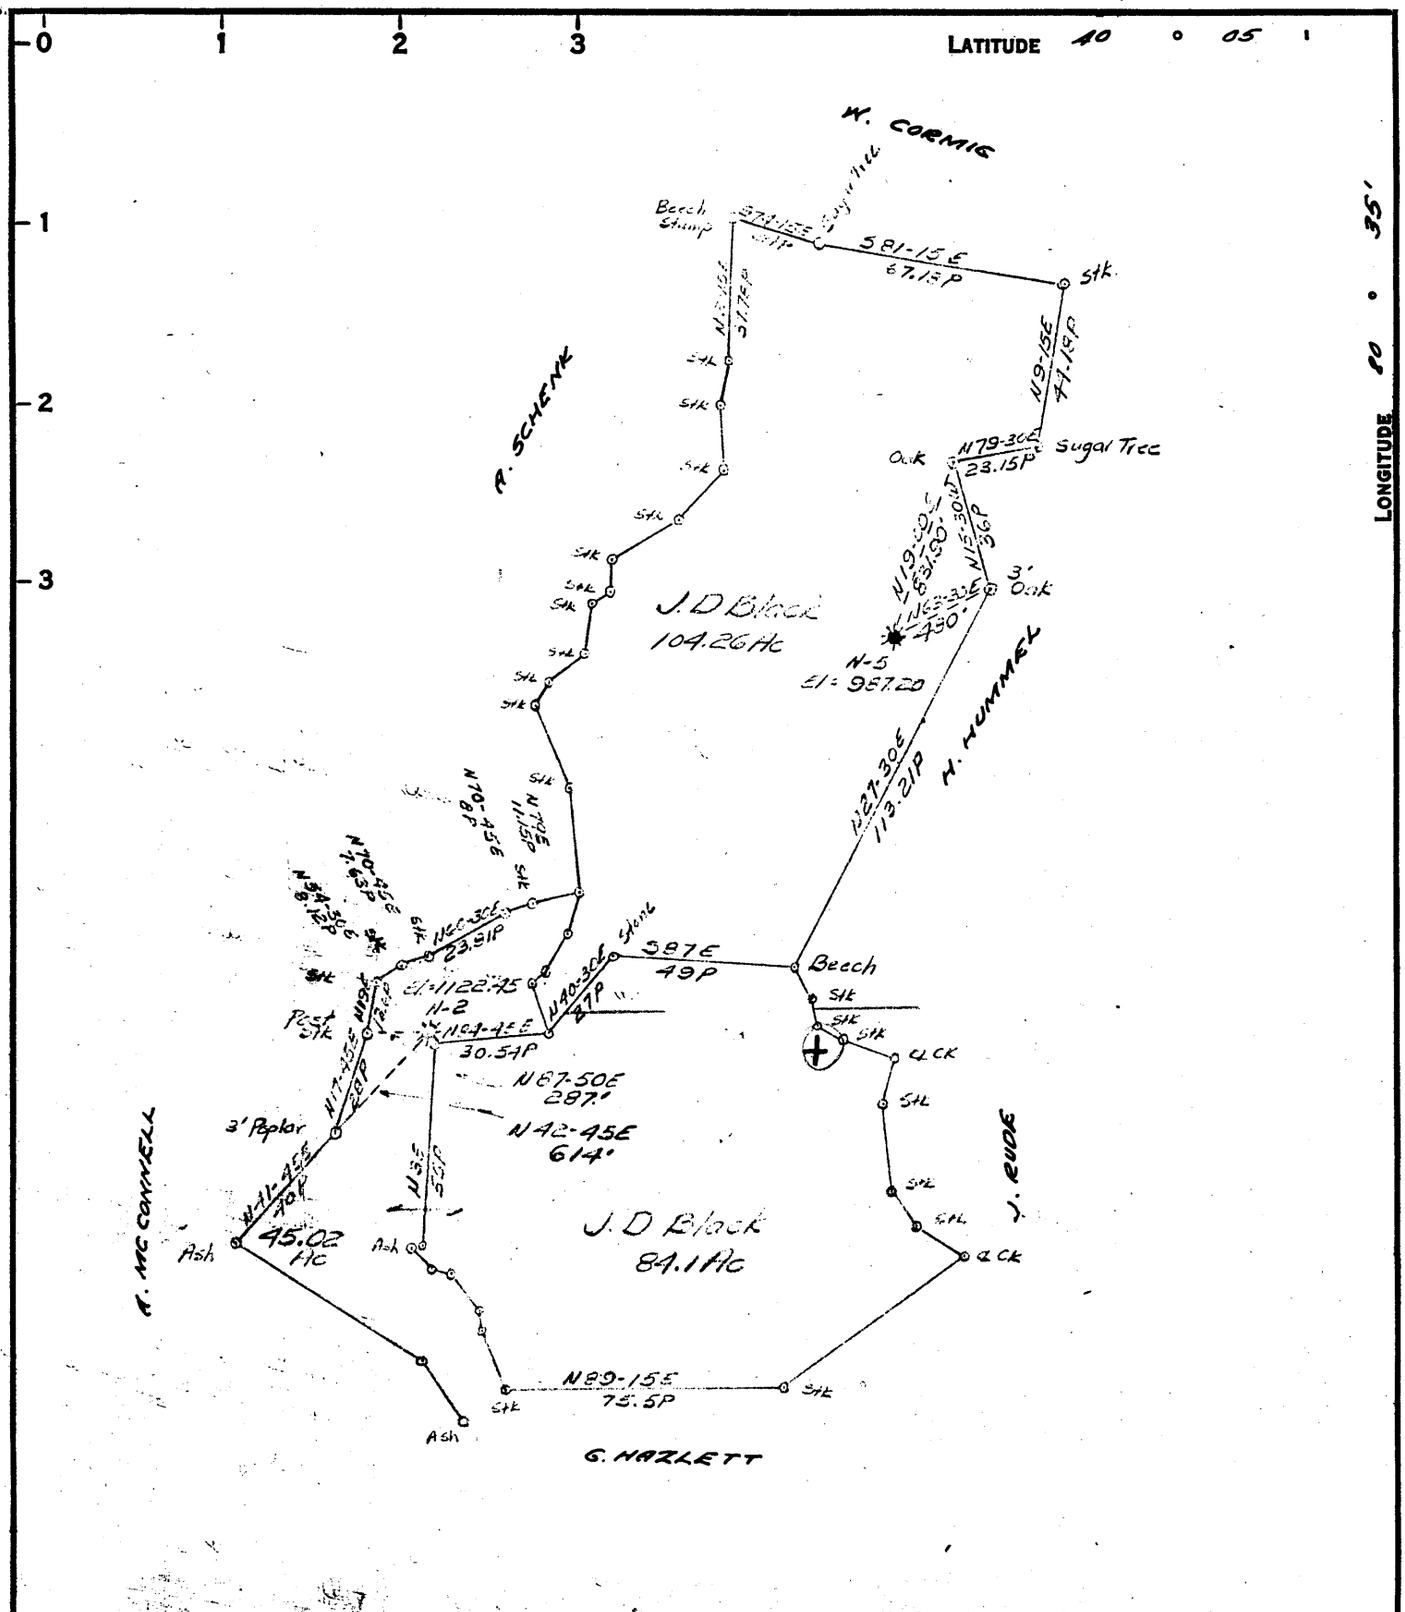

COAL OWNED BY _____

NEW LOCATION ☐

DRILL DEEPER ☐

ABANDONMENT ☑

5.72S
3.20W

0-25-2>3
N-25-27>28

COMPANY THE MANUFACTURERS LIGHT & HEAT

ADDRESS 800 UNION TRUST BLDG. PGH. PA.

FARM J. D. BLACK

TRACT _____ ACRES 105 LEASE NO. 25335

WELL (FARM) NO. 1 SERIAL NO. N-5

ELEVATION (SPIRIT LEVEL) 987.20

QUADRANGLE WHEELING

COUNTY MARSHALL DISTRICT UNION

ENGINEER Robert M. Neill (D.G.)

ENGINEER'S REGISTRATION NO. 361-E.

FILE NO. _____ DRAWING NO. Y-25-226

DATE 19 SEPT. 60 SCALE 1" = 800'

STATE OF WEST VIRGINIA
DEPARTMENT OF MINES
OIL AND GAS DIVISION
CHARLESTON

WELL LOCATION MAP

FILE NO. MARS-429-A

+ DENOTES LOCATION OF WELL ON UNITED STATES TOPOGRAPHIC MAPS, SCALE 1 TO 62,500, LATITUDE AND LONGITUDE LINES BEING REPRESENTED BY BORDER LINES AS SHOWN.

— DENOTES ONE INCH SPACES ON BORDER LINE OF ORIGINAL TRACING.