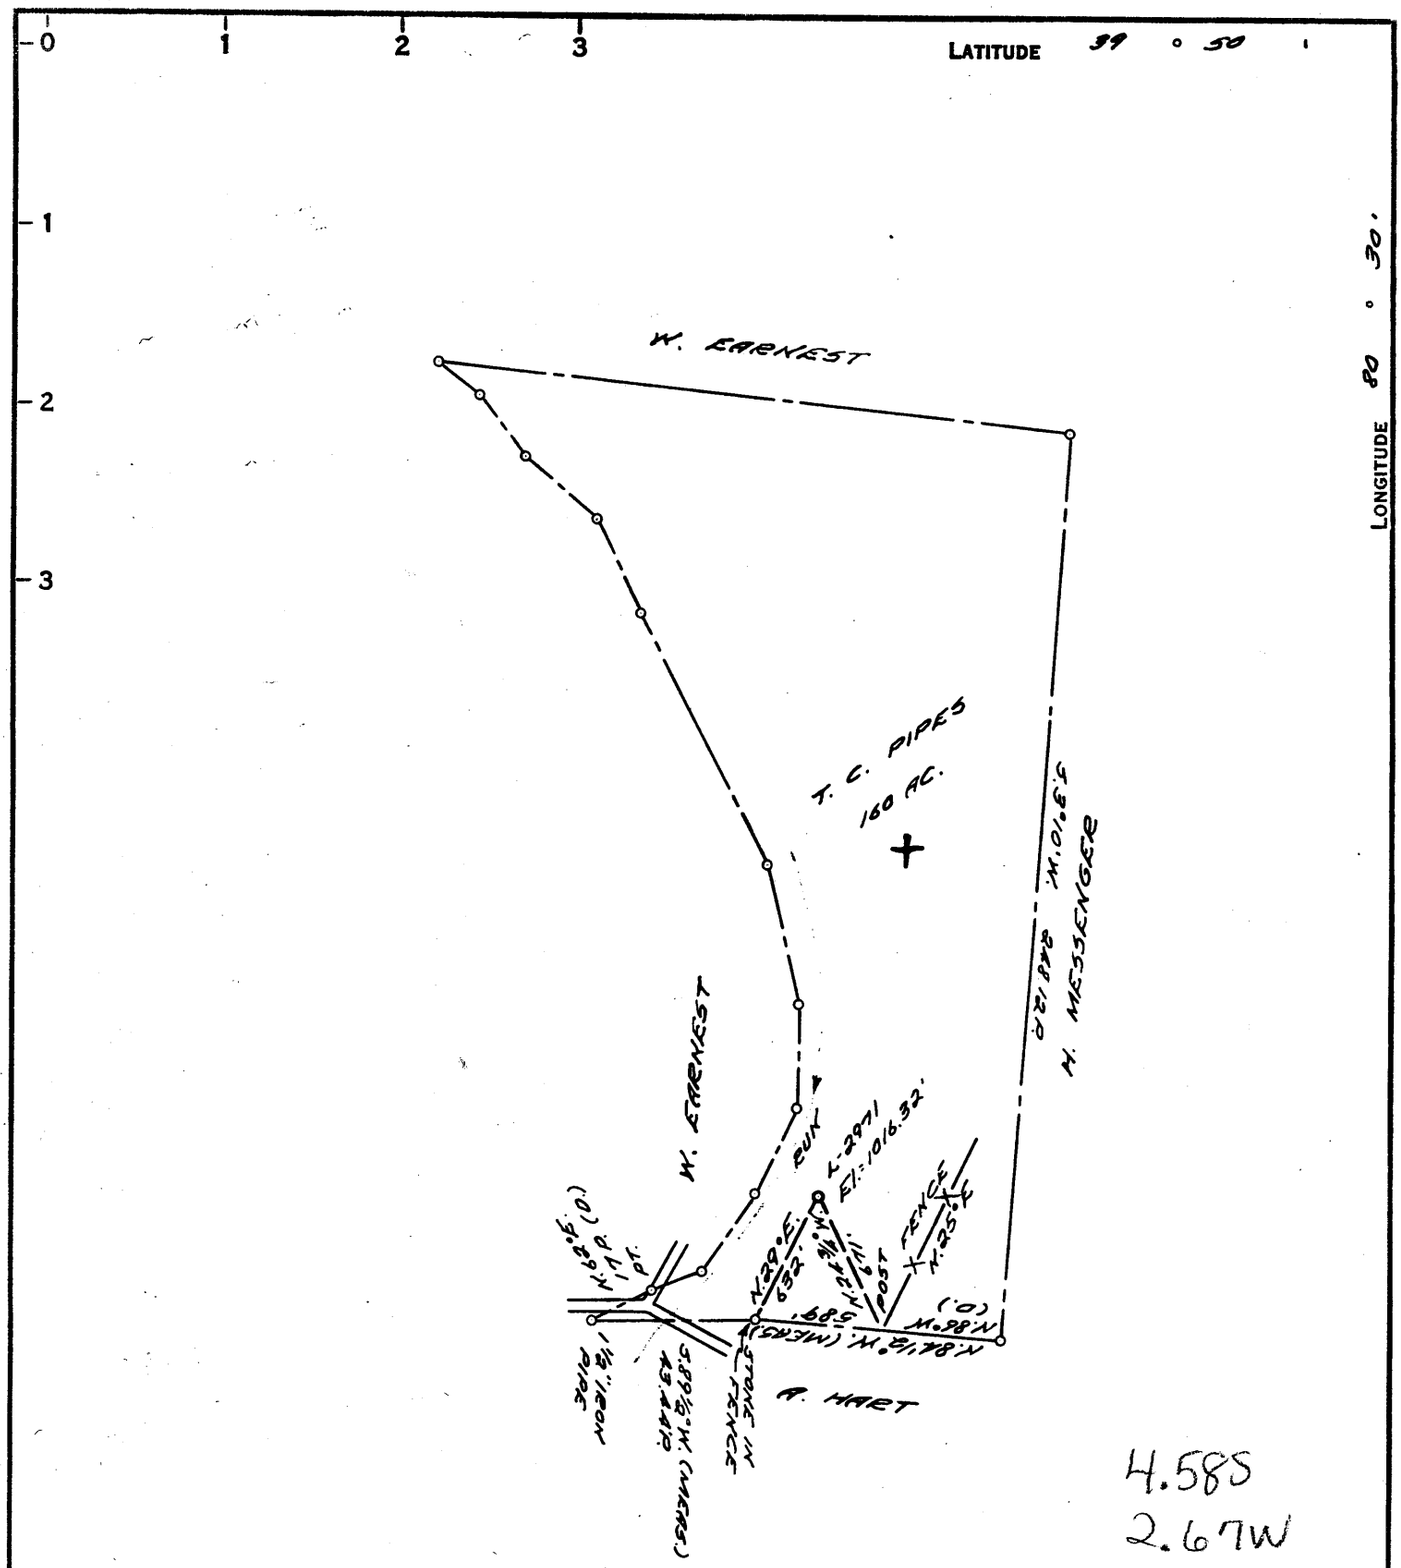

COAL OWNED BY _____

NEW LOCATION ☐

DRILL DEEPER ☐

ABANDONMENT ☑

0-25-29

COMPANY THE MANUFACTURERS LIGHT + HEAT

ADDRESS 800 UNION TR. BLDG. PGH. PA.

FARM T. C. PIPES

TRACT _____ ACRES 160 LEASE NO. 2197

WELL (FARM) NO. 1 SERIAL NO. 2971

ELEVATION (SPIRIT LEVEL) 1016.32'

QUADRANGLE CAMERON

COUNTY MARSHALL DISTRICT LIBERTY

ENGINEER Robert M. Neill (J.F.)

ENGINEER'S REGISTRATION NO. 361-E

FILE NO. _____ DRAWING NO. Y-25-63A

DATE 18 OCT. 62 SCALE 1" = 800'

STATE OF WEST VIRGINIA
DEPARTMENT OF MINES
OIL AND GAS DIVISION
CHARLESTON

WELL LOCATION MAP

FILE NO. MARS-449-A

+ DENOTES LOCATION OF WELL ON UNITED STATES TOPOGRAPHIC MAPS, SCALE 1 TO 62,500. LATITUDE AND LONGITUDE LINES BEING REPRESENTED BY BORDER LINES AS SHOWN.

— DENOTES ONE INCH SPACES ON BORDER LINE OF ORIGINAL TRACING.

NO. 150 IMPERIAL A. & B. SMITH CO. PGH., PA.

PR 5831—1161