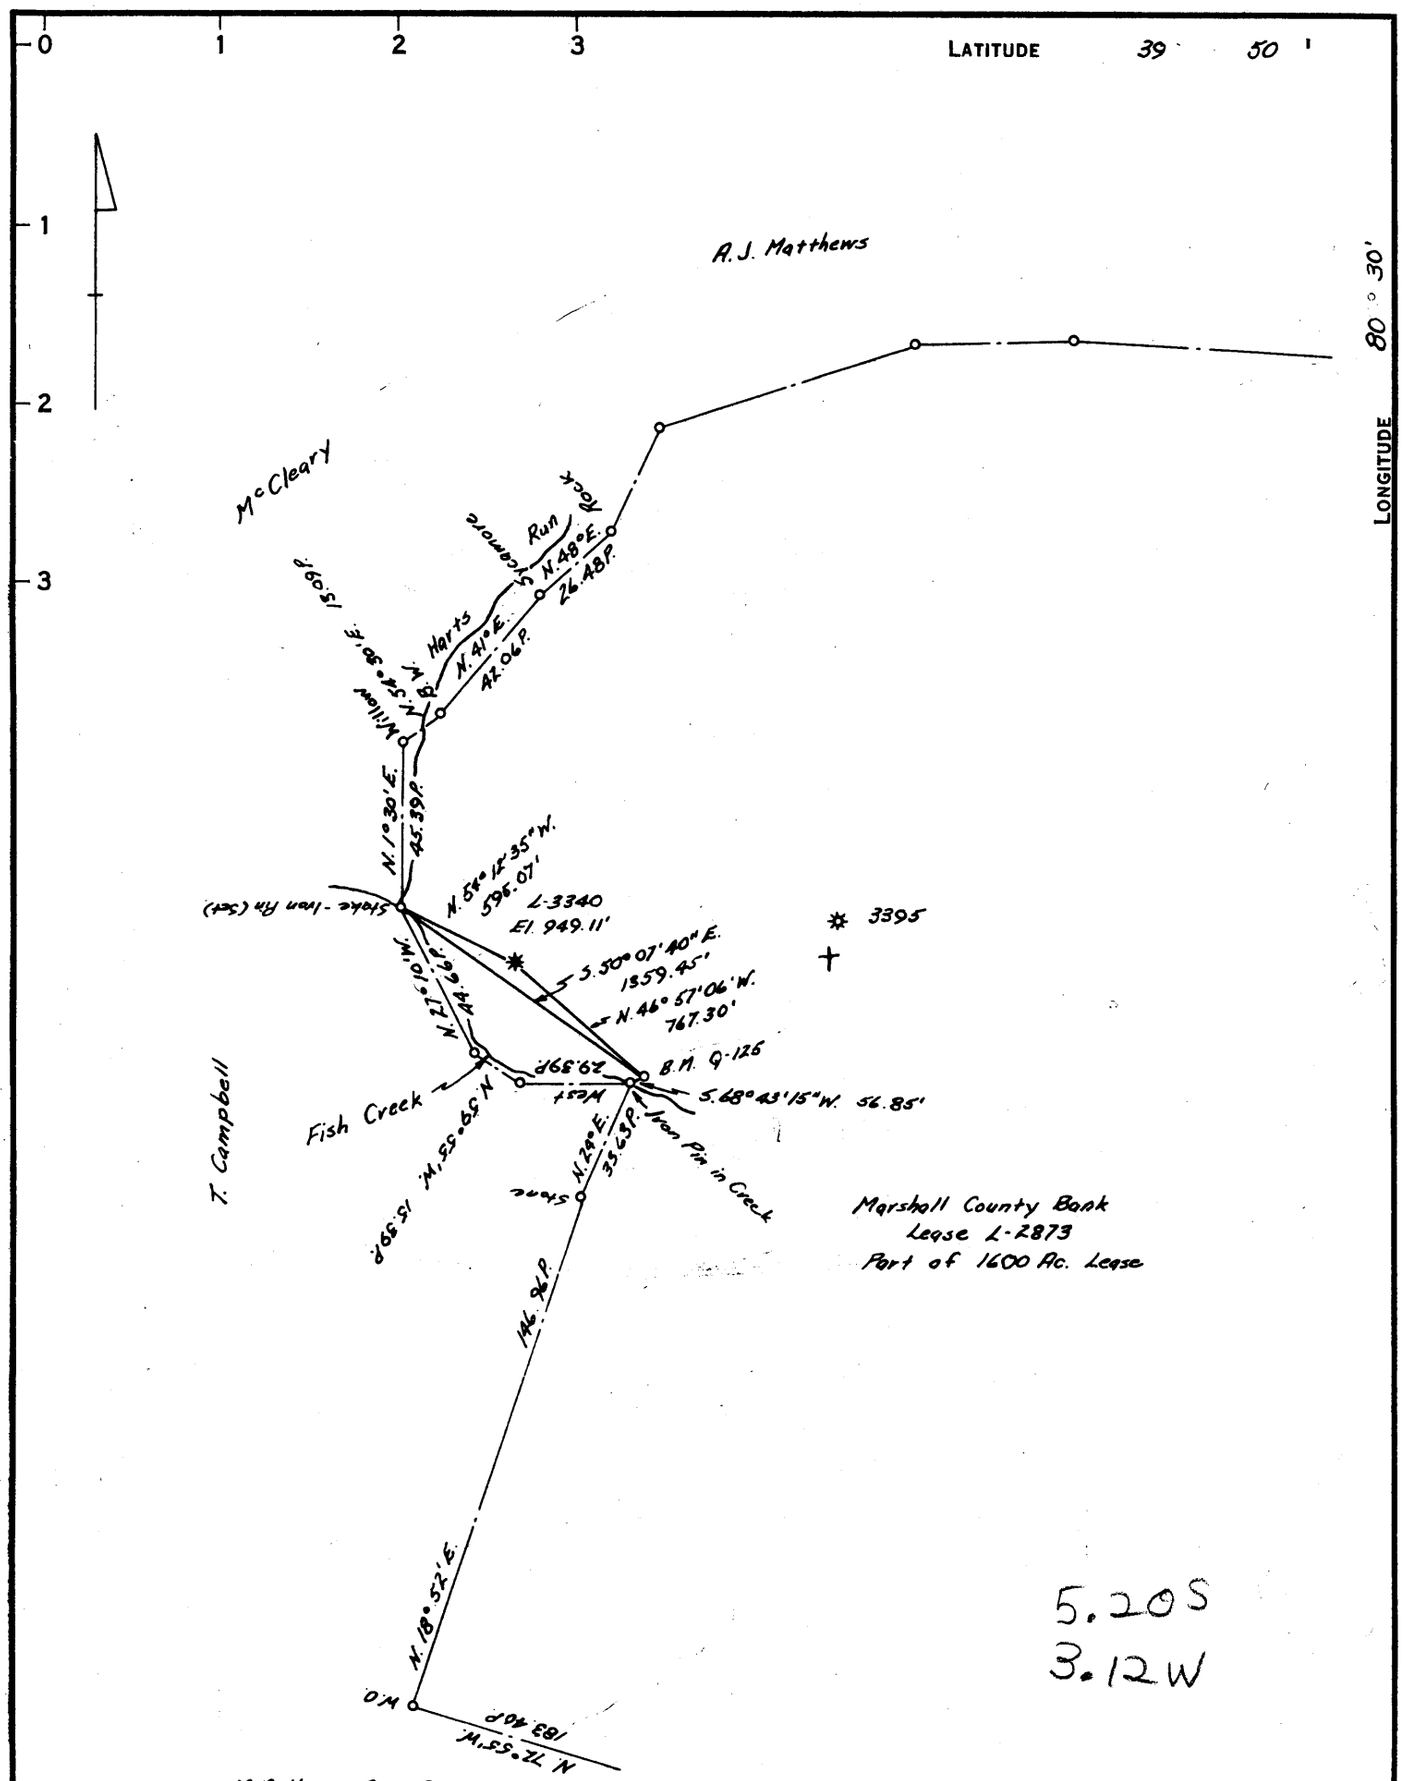

COAL OWNED BY M.A. Hanna Coal Company

- [ ] NEW LOCATION
- [ ] RECONDITION
- [ ] DRILL DEEPER
- [x] ABANDONMENT

"I, the undersigned, hereby certify that this map is correct to the best of my knowledge and belief and shows all the information required by paragraph 6 of the rules and regulations of the oil and gas section of the mining laws of West Virginia."

Minimum degree of accuracy is one part in 2500

Signed Robert M. Heil (J.W.)

COMPANY The Manufacturers Light & Heat Company
ADDRESS 800 Union Trust Bldg. · Pittsburgh, Penna.
FARM Marshall County Bank
MAP 0-25/29 ACRES 1600 LEASE NO. L-2873
WELL (FARM) NO. 12 SERIAL NO. L-3340
ELEVATION (SPIRIT LEVEL) 949.11'
QUANDRANGLE Cameron 15'
COUNTY Marshall DISTRICT Liberty
POINT OF PROVEN ELEVATION U.S.G.S. B.M. Q-125

FILE NO. DRAWING NO. Y-25-811
DATE August 15, 1963 SCALE 1" = 800'

STATE OF WEST VIRGINIA
DEPARTMENT OF MINES
OIL AND GAS DIVISION
CHARLESTON

WELL LOCATION MAP

FILE NO. MARS-460-A

+ DENOTES LOCATION OF WELL ON UNITED STATES TOPOGRAPHIC MAPS. SCALE 1 TO 62.500. LATITUDE AND LONGITUDE LINES BEING REPRESENTED BY BORDER LINES AS SHOWN.

— DENOTES ONE INCH SPACES ON BORDER LINE OF ORIGINAL TRACING.

17 5153 (156) IMPERIAL A. & B. SMITH CO. PGH., PA.
PR 6462-363