Plot___ Log___ Card___ CSD___ Mflm___

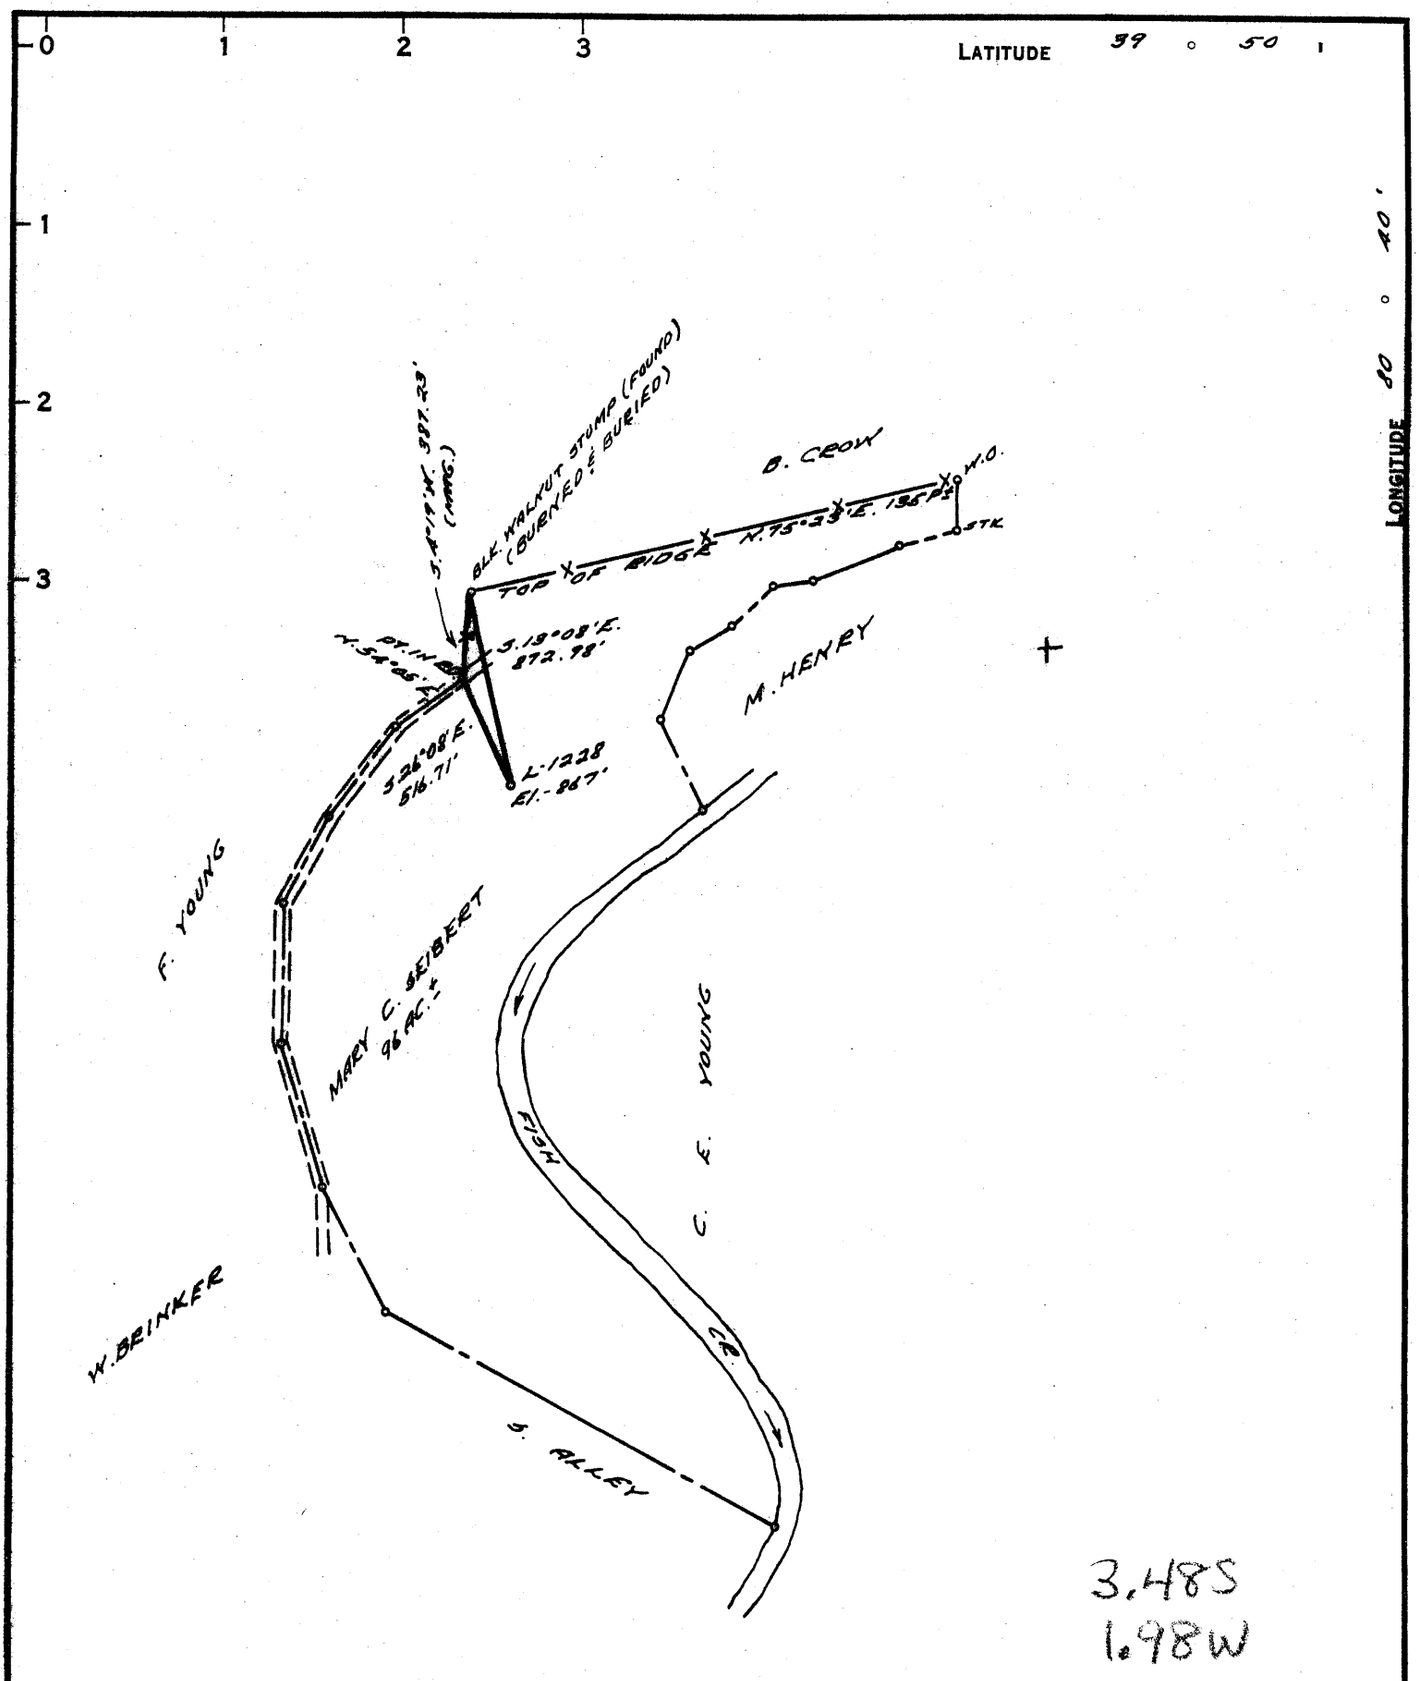

3.48S
1.98W

COAL OWNED BY M. A. HANNA CO.

- [ ] NEW LOCATION
- [ ] RECONDITION
- [ ] DRILL DEEPER
- [x] ABANDONMENT

"I, the undersigned, hereby certify that this map is correct to the best of my knowledge and belief and shows all the information required by paragraph 6 of the rules and regulations of the oil and gas section of the mining laws of West Virginia."

Minimum degree of accuracy is one part in 200'

Signed R. A. Lehr #13796-E

COMPANY THE MANUFACTURERS LIGHT & HEAT
ADDRESS 800 UNION TRUST BLDG. PGH. PA.
FARM WM. SEIBERT
MAP 0-25-27 ACRES 100 LEASE NO. 2894
WELL (FARM) NO. 1 SERIAL NO. 1228
ELEVATION (SPIRIT LEVEL) 867'
QUANDRANGLE CAMERON SW
COUNTY MARSHALL DISTRICT MEADE
POINT OF PROVEN ELEVATION B.M. V-126

FILE NO. ___ DRAWING NO. V-28-551
DATE JULY 8, 1968 SCALE 1" = 800'

STATE OF WEST VIRGINIA
DEPARTMENT OF MINES
OIL AND GAS DIVISION
CHARLESTON
WELL LOCATION MAP

FILE NO. Mars-493-A

+ DENOTES LOCATION OF WELL ON UNITED STATES TOPOGRAPHIC MAPS, SCALE 1 TO 62,500, LATITUDE AND LONGITUDE LINES BEING REPRESENTED BY BORDER LINES AS SHOWN.

— DENOTES ONE INCH SPACES ON BORDER LINE OF ORIGINAL TRACING.

17 9183 (196) IMPERIAL A. & B. SMITH CO. PGH., PA. PR 6462-363

JUL 22 1968