Plot ✓ Log ✓ Card ✓ CSD___ Mflm___

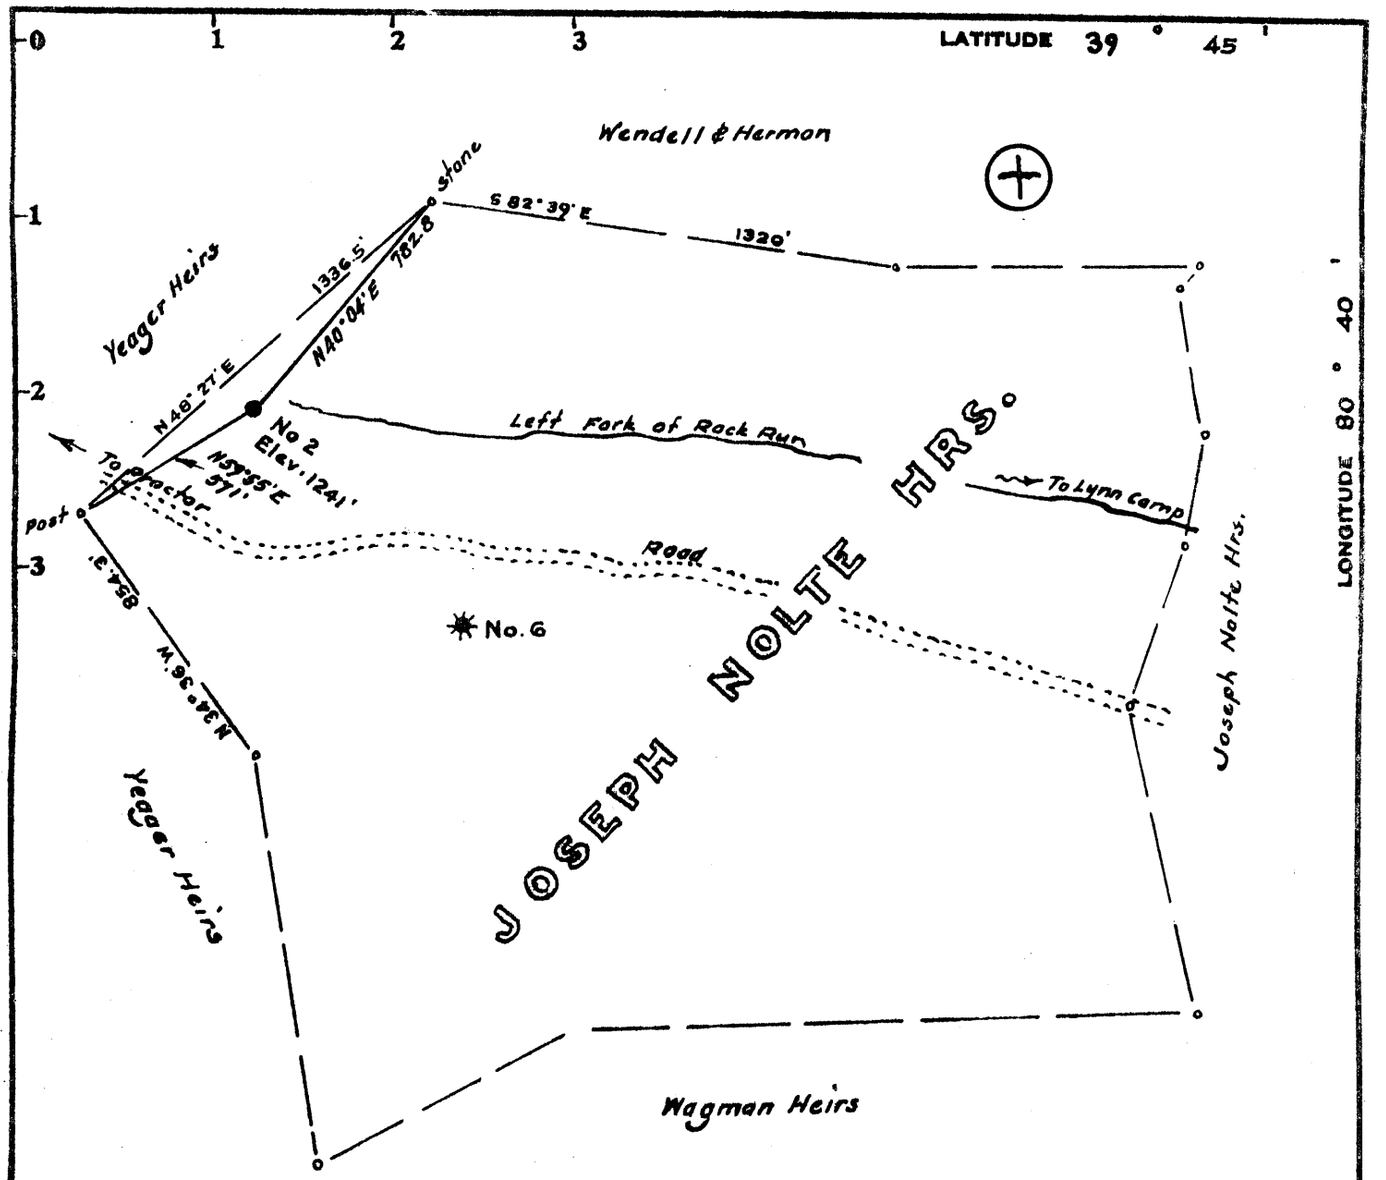

0.87 S
1.90 W

Minimum Error of Closure 1 in 200

Source of Elevation U.S.G.S. B.M. (Willayville 7½' topo) 1⅛ mi NW = 1348'

Fracture ☐
New Location ☐
Drill Deeper ☐
Abandonment ☒ -59-74

I, the undersigned, hereby certify that this map is correct to the best of my knowledge and belief and shows all the information required by paragraph 6 of the rules and regulations of the oil and gas section of the mining laws of West Virginia.

Signed: [signature]

Map No. Signature: N S E W

Company CARL ROBBINS
Address Route 2, Fairmont, W.Va.
Farm Joseph Nolte Heirs
Tract Acres 138.4 Lease No.
Well (Farm) No. Two Serial No.
Elevation (Spirit Level) 1241
Quadrangle Littleton NW
County Marshall District Meade
Engineer [signature]
Engineer's Registration No. 1227
File No. Drawing No.
Date May 5, 1974 Scale 1" = 500'

STATE OF WEST VIRGINIA
DEPARTMENT OF MINES
OIL AND GAS DIVISION
CHARLESTON

WELL LOCATION MAP

FILE NO. MARS - 503-A

+ Denotes location of well on United States Topographic Maps, scale 1 to 62,500, latitude and longitude lines being represented by border lines as shown.

— Denotes one inch spaces on border line of original tracing.

47 051

TRASCO 17 8183 1-73 842910

JUN 10 1974