LATITUDE 39 - 45 - 00

8,300'

scaled coor. 11,935'

LONGITUDE 80 - 17 - 30

Well References:

N11E, 145' to 7" Red Maple in field fence
S52-45W, 135' to 15" Black Gum tree

Id	Bearing	Distance
L1	S 52°00'00" W	49.50'
L2	S 6°00'00" W	49.50'
L3	S 43°45'00" E	46.53'
L4	S 6°00'00" E	109.07'
L5	S 49°45'00" W	48.02'

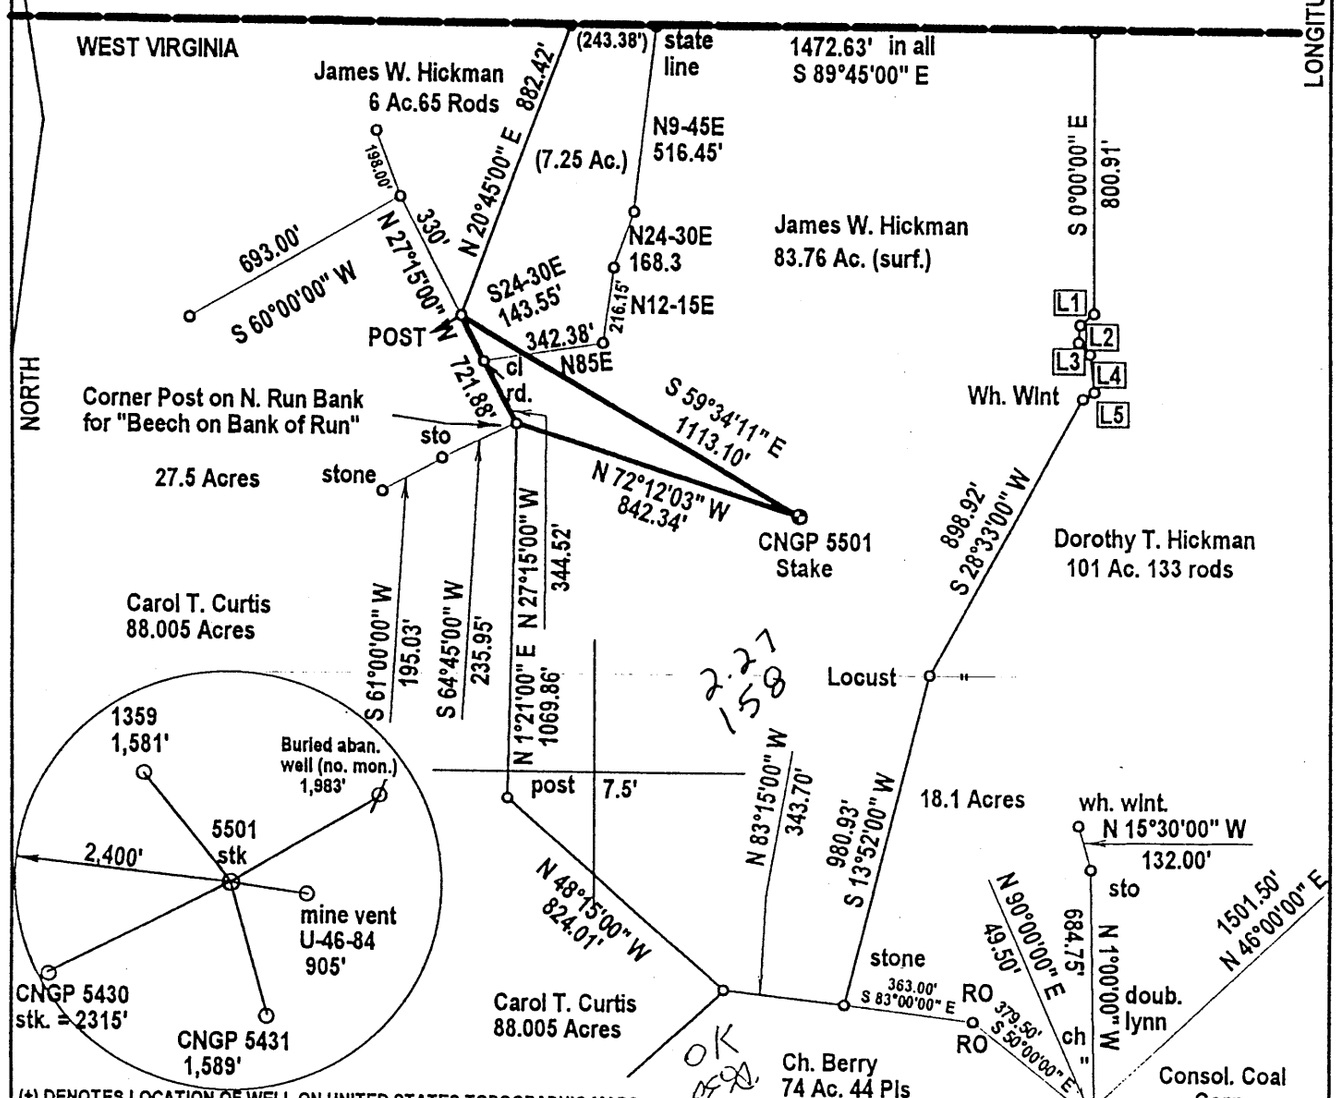

(+) DENOTES LOCATION OF WELL ON UNITED STATES TOPOGRAPHIC MAPS

FILE NUMBER:
DRAWING NUMBER:
SCALE: 1" = 500'
MINIMUM DEGREE OF ACCURACY: 1 in 2500
PROVEN SOURCE OF ELEVATION: GPS Survey

I THE UNDERSIGNED, HEREBY CERTIFY THAT THIS PLAT IS CORRECT TO THE BEST OF MY KNOWLEDGE AND BELIEF AND SHOWS ALL THE INFORMATION REQUIRED BY LAW AND THE REGULATIONS ISSUED AND PRESCRIBED BY THE DEPARTMENT OF ENERGY.

(SIGNED) J Michael Evans

J. Michael Evans, PS 900

PLACE SEAL HERE

STATE OF WEST VIRGINIA
DIVISION OF ENVIRONMENTAL PROTECTION
OFFICE OF OIL AND GAS
#10 McJUNKIN ROAD
NITRO, WV 25143-2506
FORM WW-6

LAND SURVEYING SERVICES
21 CEDAR LANE, BRIDGEPORT, WV 26330
PHONE: 304-842-2018 OR 842-5762

DATE: December 14, 1999
OPERATORS WELL NO.: CNGP 5501
API WELL NO.
47 — 061 — 01383
STATE COUNTY PERMIT

WELL TYPE: OIL ___ GAS X LIQUID INJECTION ___ WASTE DISPOSAL ___
(IF "GAS") PRODUCTION X STORAGE ___ DEEP ___ SHALLOW X

LOCATION: ELEVATION 1,109' WATERSHED Pumpkin Run
DISTRICT Battelle COUNTY Monongalia
QUADRANGLE Wadestown 7.5'
SURFACE OWNER James W. and Dorothy T. Hickman LEASE NUMBER
OIL & GAS ROYALTY OWNER Minor Thomas ACREAGE 103.5
LEASE ACREAGE 71.75

PROPOSED WORK: DRILL X CONVERT ___ DRILL DEEPER ___ REDRILL ___ FRACTURE OR STIMULATE ___ PLUG OFF OLD FORMATION ___
PERFORATE NEW FORMATION ___ OTHER PHYSICAL CHANGE (SPECIFY) ___
PLUG & ABANDON ___ CLEAN OUT & REPLUG ___

TARGET FORMATION Bayard ESTIMATED DEPTH 3,600'
WELL OPERATOR CNG Producing Company DESIGNATED AGENT Rodney J. Biggs
ADDRESS Rt. 2, Box 698, Bridgeport, WV 26330 ADDRESS Rt. 2, Box 698, Bridgeport, WV 26330

COUNTY NAME MONO
PERMIT 1383

FEB 18 2000