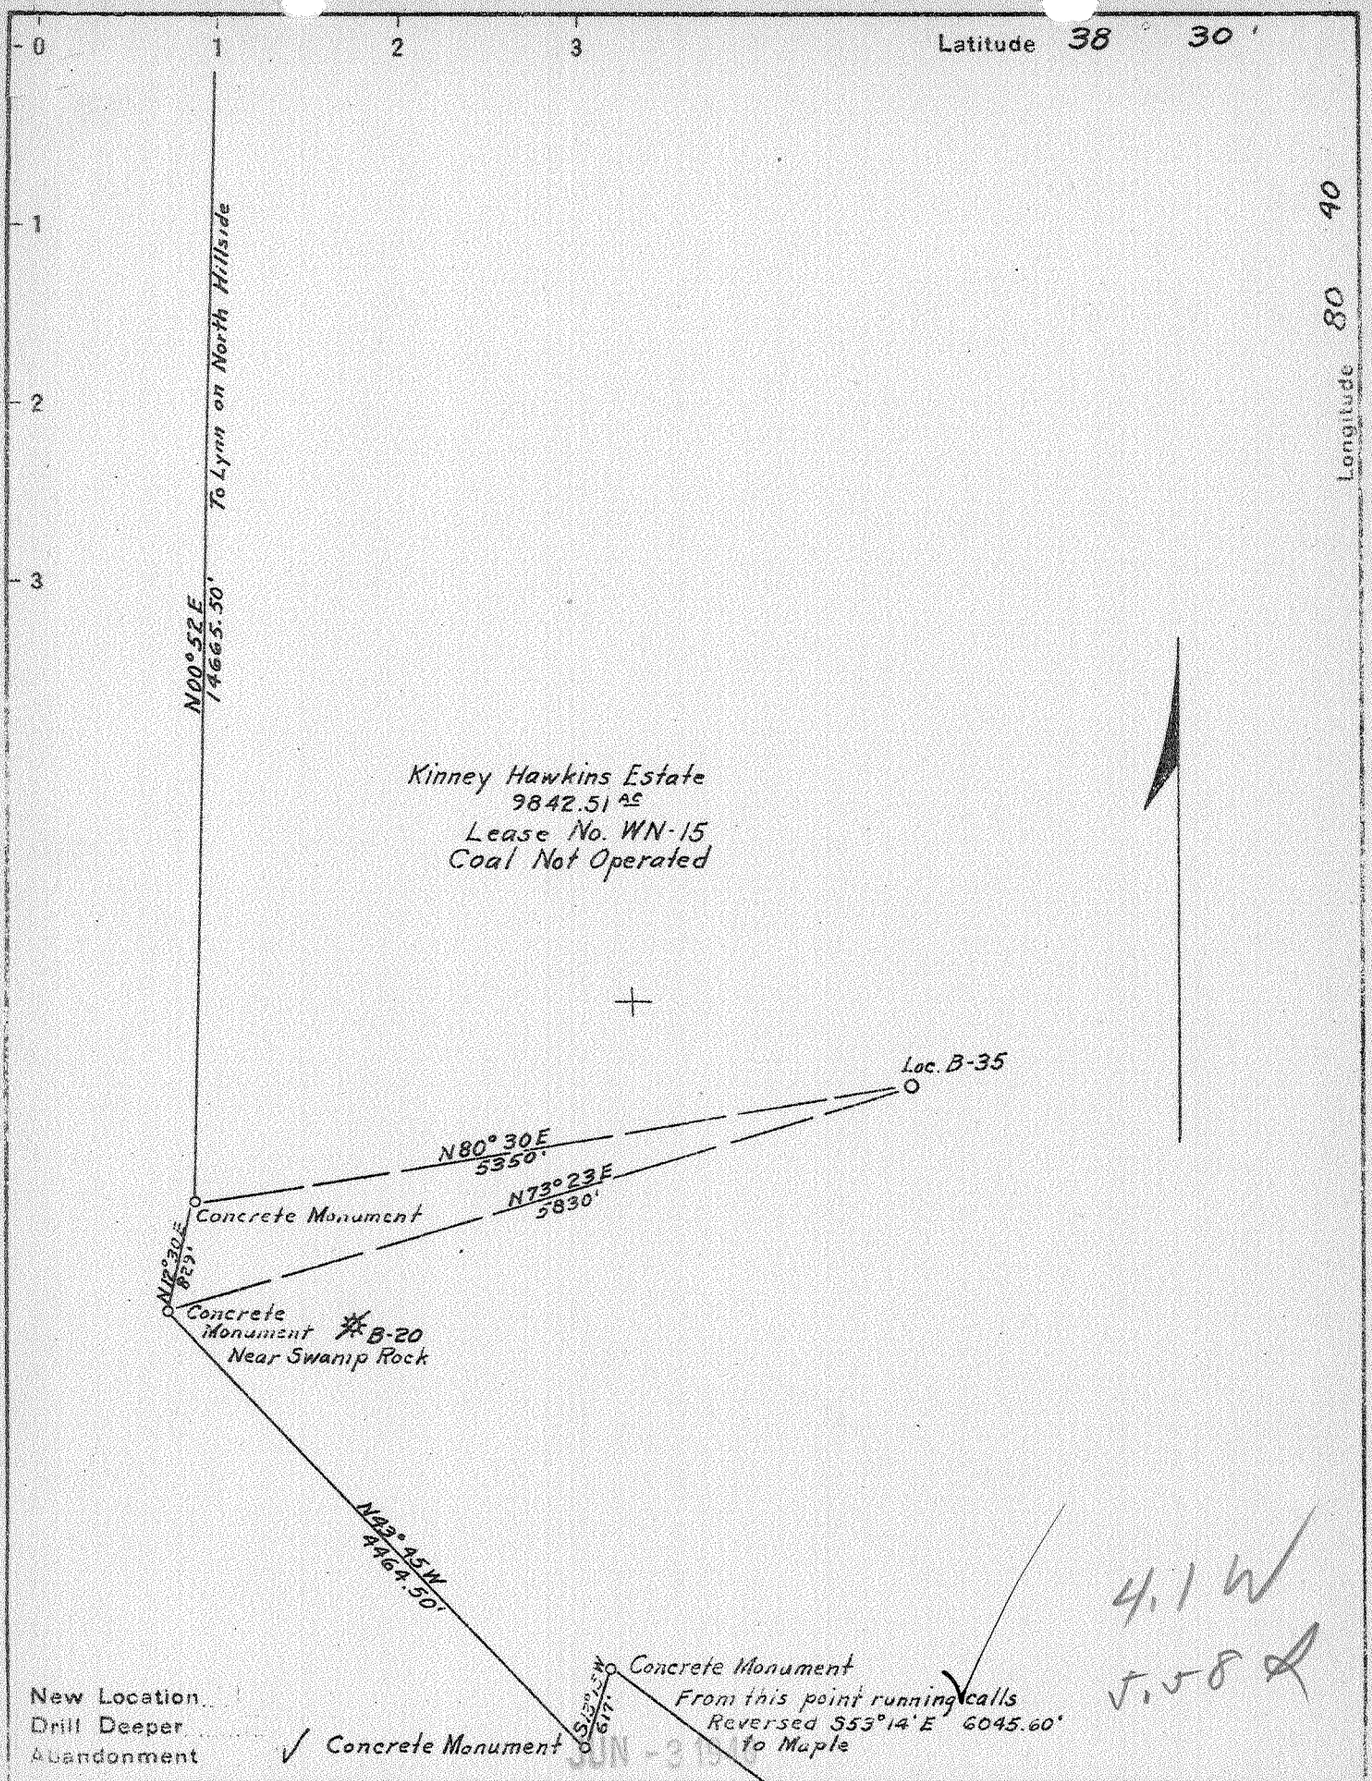

JUN - 3 1938

Company Hamilton Gas Corporation
Address P.O. Box 1358 Charleston, W. Va.
Farm Kinney & Hawkins Estate
Tract One Acres 9842.51 Lease No. WN-15
Well (Farm) No. 4 Serial No. B-35
Elevation (Spirit Level) 2412.58
Quadrangle Cowen N.W.
County Nicholas District Hamilton
Engineer C.H. Craig
Engineer's Registration No.
File No. 511 Sec. 2-A-1 Drawing No.
Date Oct. 1-1937 Scale 1" = 1320'

STATE OF WEST VIRGINIA
DEPARTMENT OF MINES
OIL AND GAS DIVISION
CHARLESTON

WELL LOCATION MAP

FILE NO. NIC-7A

+ Denotes location of well on United States Topographic Maps, scale 1 to 62,500, latitude and longitude lines being represented by border lines as shown.

— Denotes one inch spaces on border line of original tracing.

KINNEY & HAWKINS ESTATE NO. 4 (B-35) - HAMILTON GAS CORP. - NIC-7-A.